


RECEIVED
19 JUN 2012

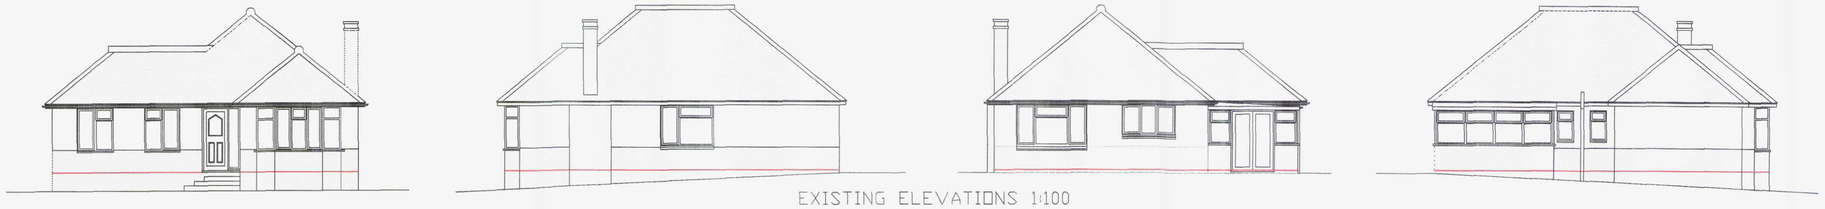


EXISTING ELEVATIONS 1:100

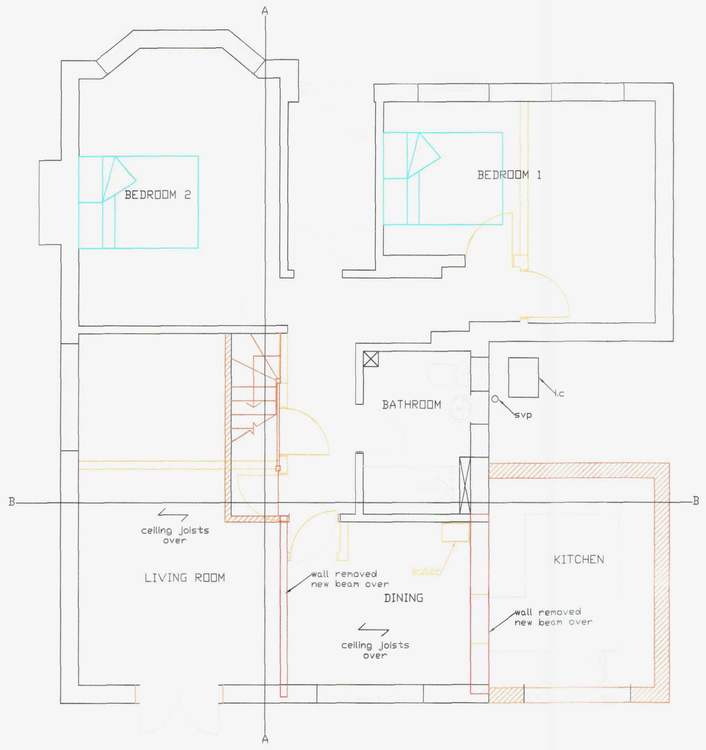

PROPOSED GROUND FLOOR 1:50

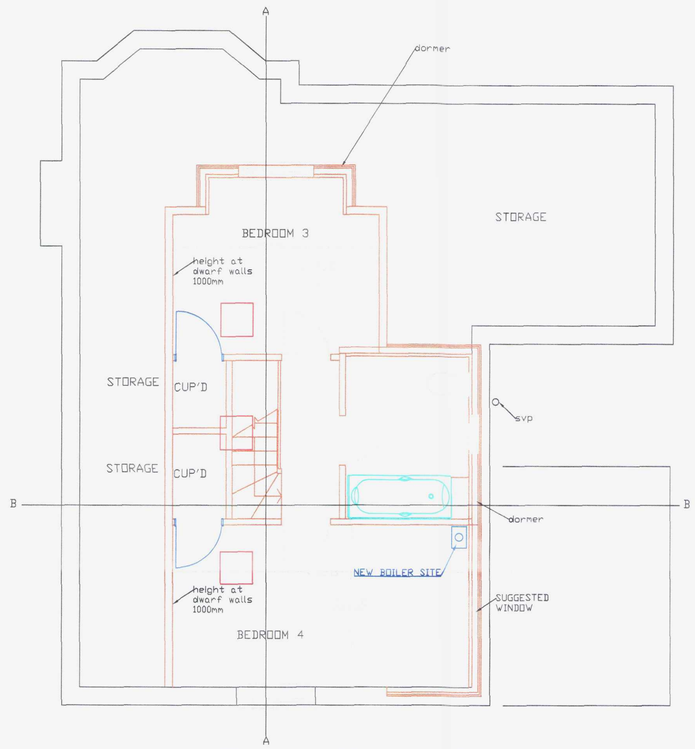


PROPOSED FIRST FLOOR 1:50

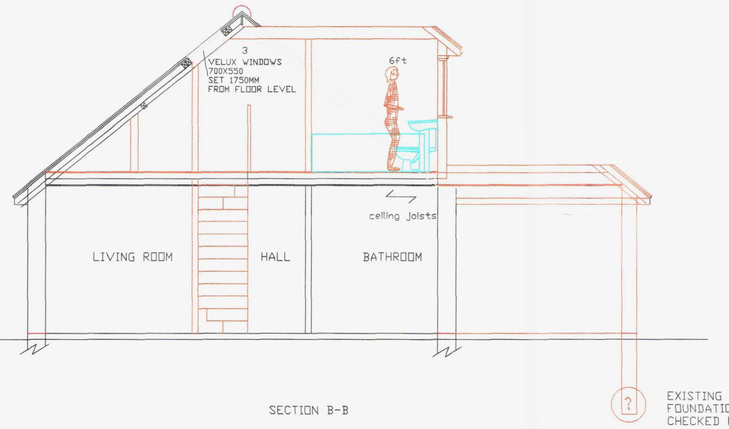

SECTION B-B


PROPOSED SECTION @ 1:150

EXISTING FOUNDATION TO BE CHECKED FOR ADEQUACY or TO THE SATISFACTION OF THE BUILDING INSPECTOR

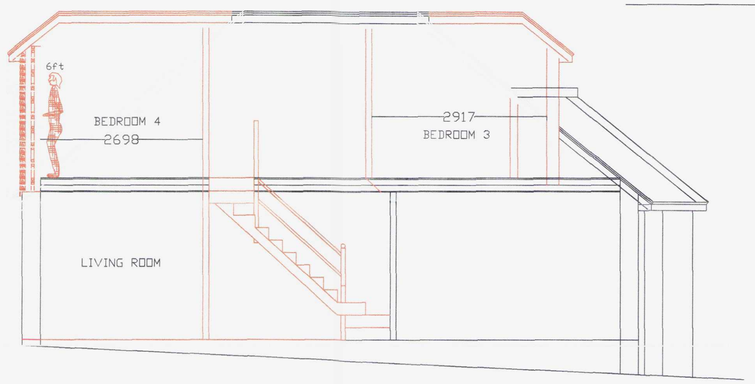

SECTION A-A

PROPOSED SECTION @ 1:150

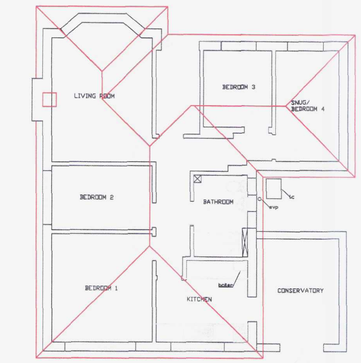


EXISTING FLOORPLANS 1:100




LOCATION 1:1250




BLOCK 1:500

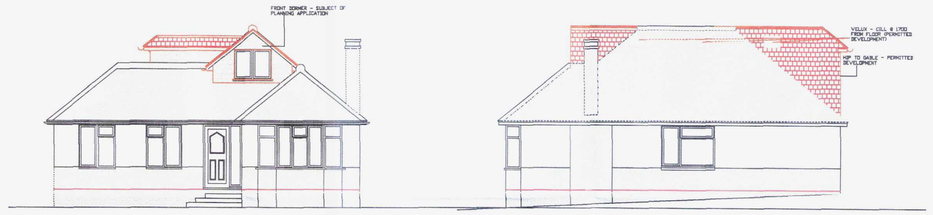

PROPOSED ELEVATIONS 1:100

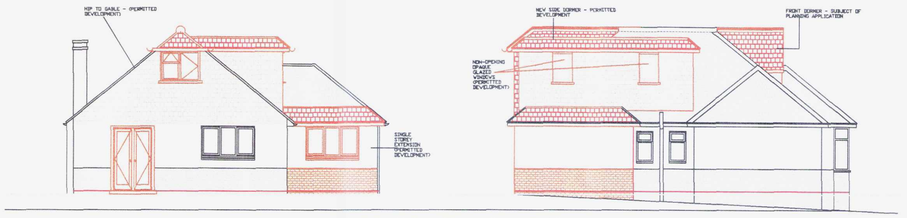

PROPOSED ELEVATIONS 1:100

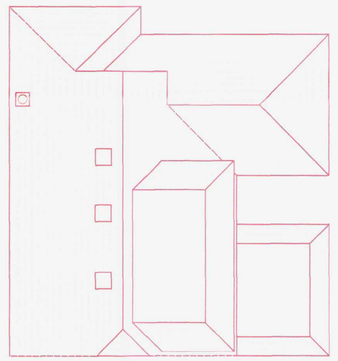

PROPOSED ROOF PLAN 1:100

All dimensions to be checked on site prior to commencement of work, except for planning purposes.

This drawing is the copyright of CALDOTEC LTD and may not be copied, altered or reproduced in any way without written authority.

CALDOTEC LTD
41 WILLOWHAYNE AVE
EAST PRESTON
WEST SUSSEX
BN16 1PL
Telephone
01903 859176

EXISTING & PROPOSED FLOORPLANS, ELEVATIONS, ROOF PLAN & LOCATION

98 Cokeham Lane
Sompting
BN15 9SJ

CLIENT

REV. 1	EX/PRO. NEW PLAN. + SEC	MG	09/05/12
Issue	Details	By	Date

SCALE
DATE FIRST ISSUE
DRAWING NUMBER

09/12 Issued for Planning Application