

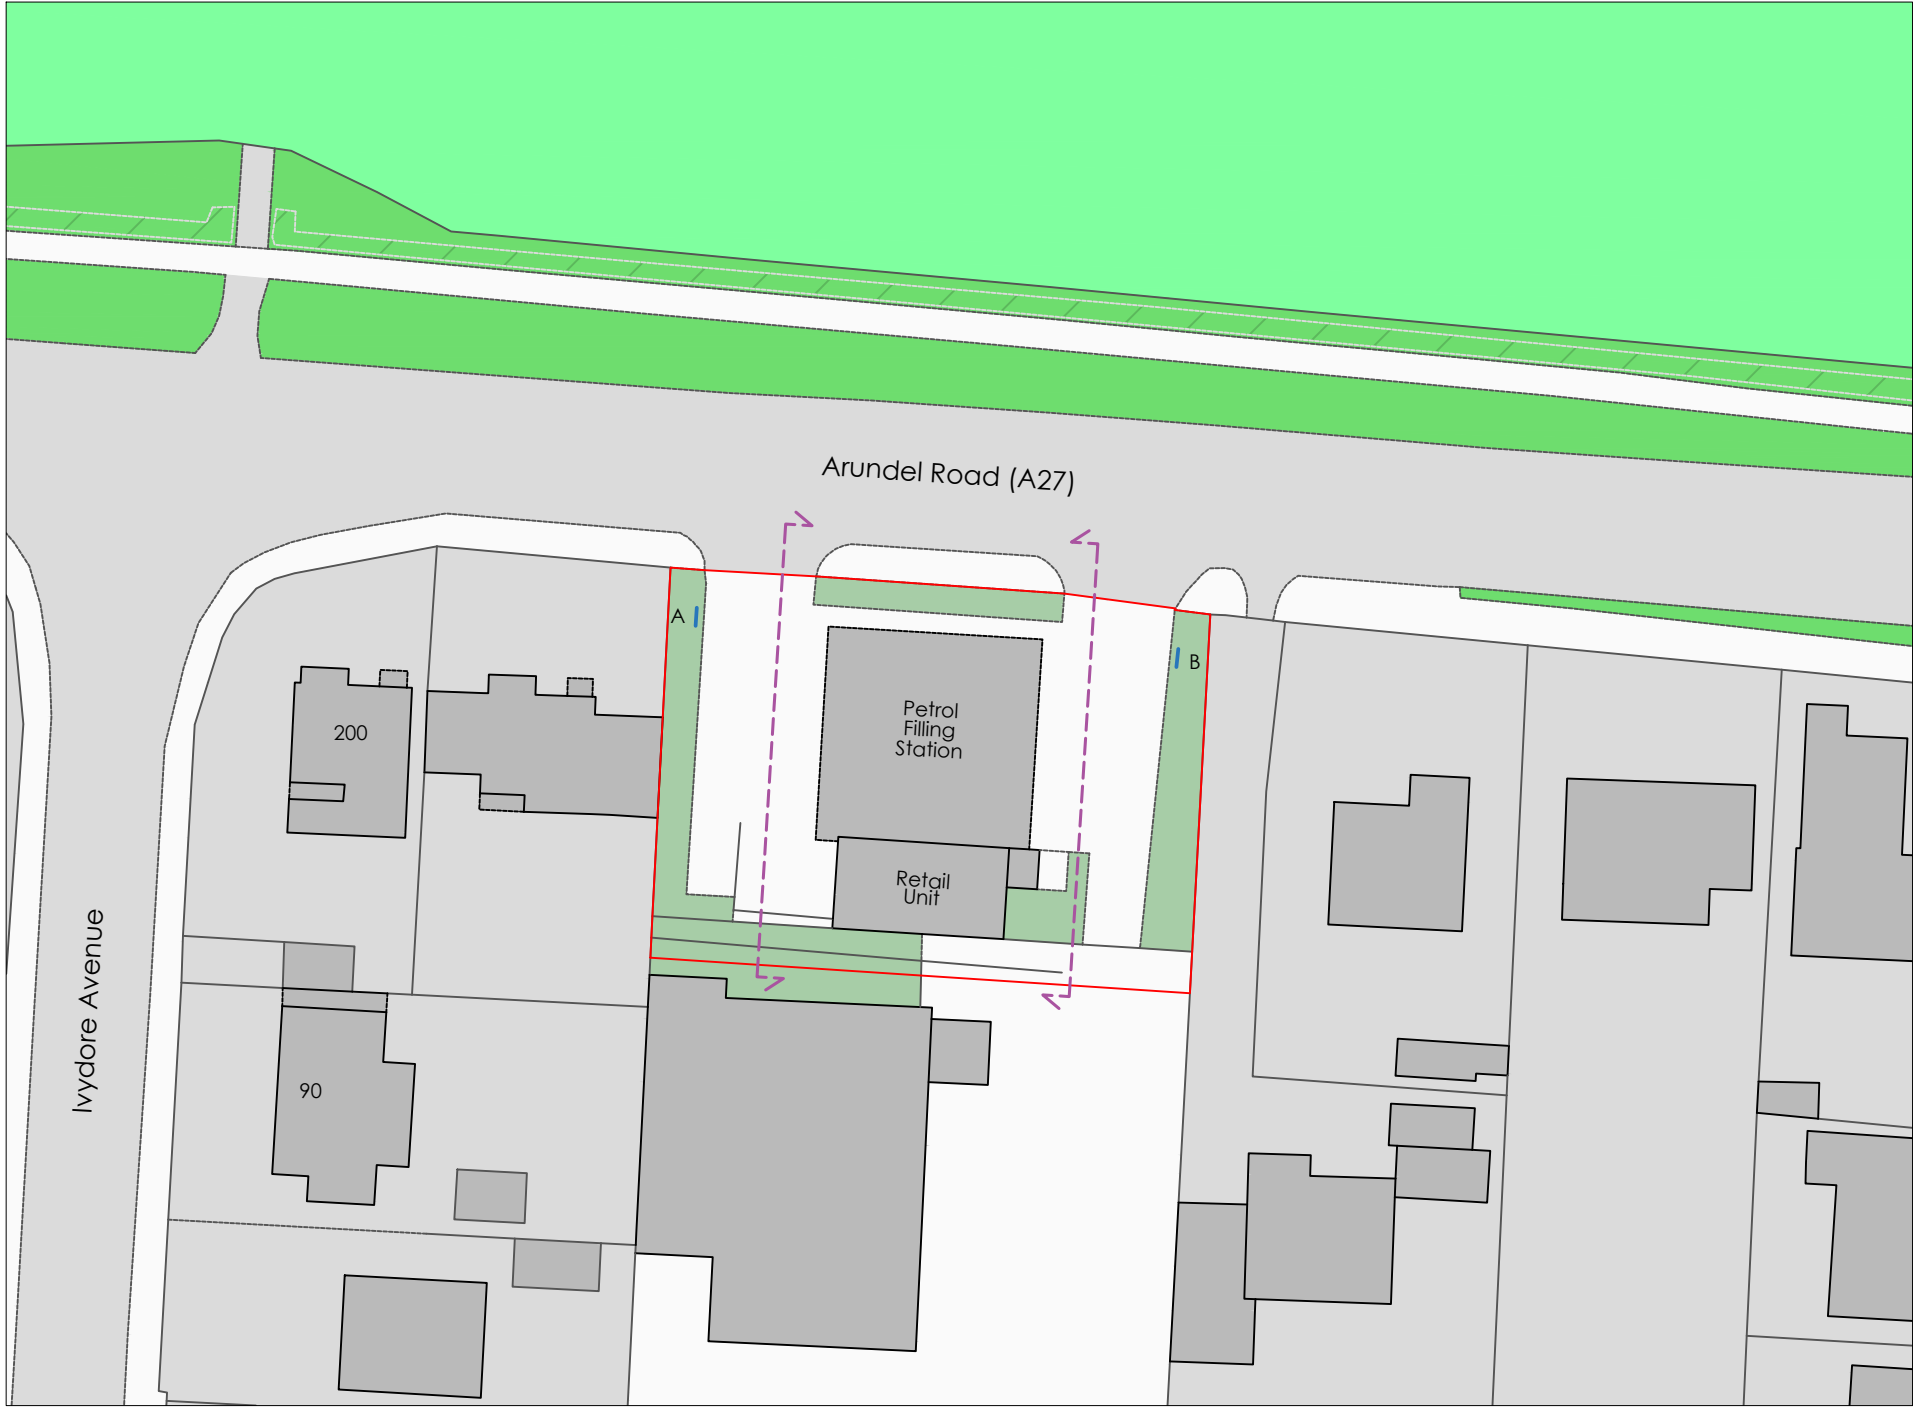


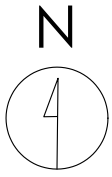

Crown copyright and database rights (2024) OS (100063368)

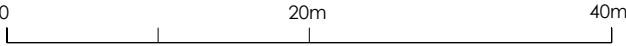

Title
Proposed Site Plan

Address
Arundel Road, Worthing, BN13 3EH

Client

Job No.
27303
FS684

Issued
18/05/26

Scale
1:500 @ A3

Key

1.	Site Boundary
2.	Proposed Digital Display
3.	Elevation Line

All information is to be checked on site for accuracy and fit. Only drawings with WD status with the most recent revision are to be used for construction.