


REF ANDM/0984/26

SCALE 1:100

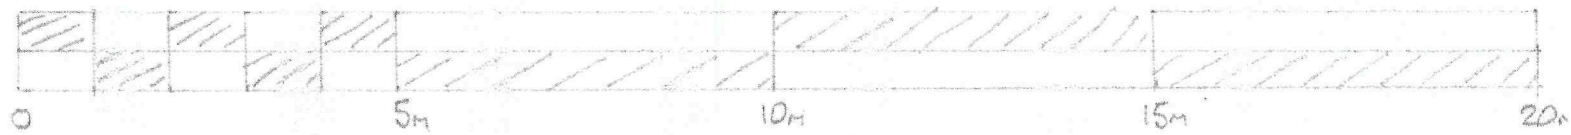

SIDE ELEVATION

CROSS SECTION A-A.

← SOUTH

NORTH →

