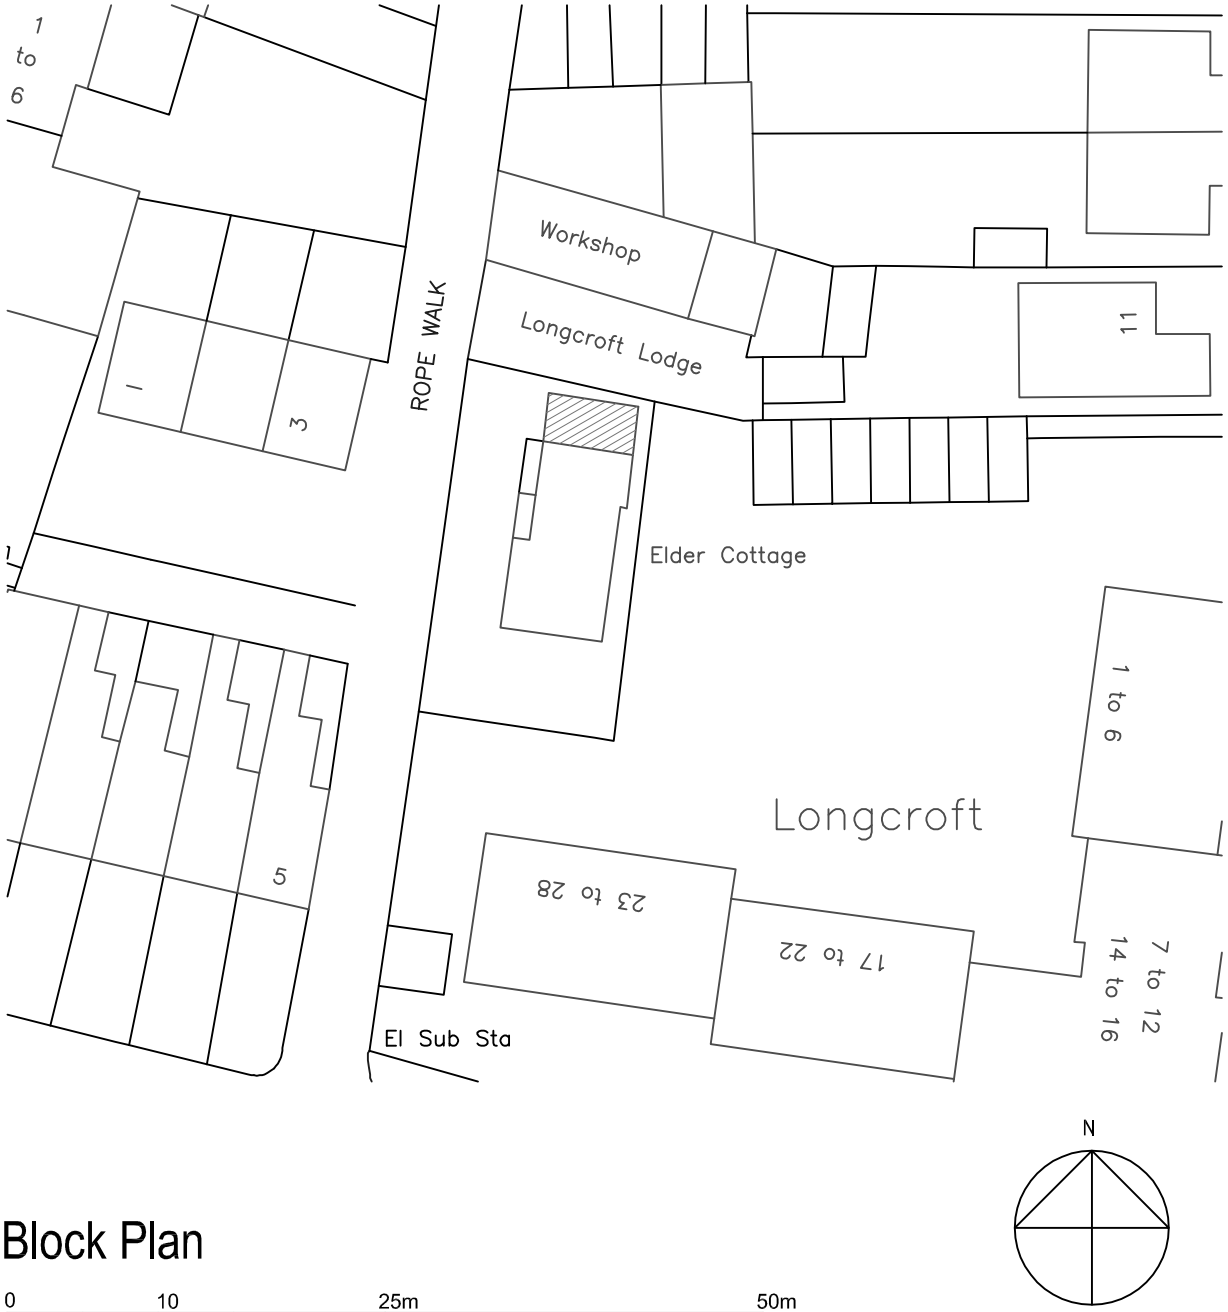

Block Plan

0 10 25m 50m

Scale 1:500

Rev	Description	Date
A		20.02.14

Job Reference	Client
Porch, Elder Cottage Rope Walk, Shoreham	Mr & Mrs Tate

Drawing Title	Drawing No	Rev
Block Plan	ADC561/BP	A

Date	Scale	Dwg Size	Plot Style	Drawn	Checked
07.05.13	1:500	A4	ADCgreyscale	AD	AD

All dimensions to be checked on site and do not scale from this drawing. This drawing should be approved by Local Authority Building Control or other appropriate checking authority prior to commencement of work. This drawing should not be reproduced without the prior consent of the author

ADC
Allstair Dodd Consulting Ltd
Architectural Services
Construction Drawing Packages
CAD Draughting

72a Beaconsfield Road . Brighton . East Sussex . BN1 6DD
Tel: 01273 669466 . Fax: 01273 669467
Email: info@adcbrighton.co.uk