
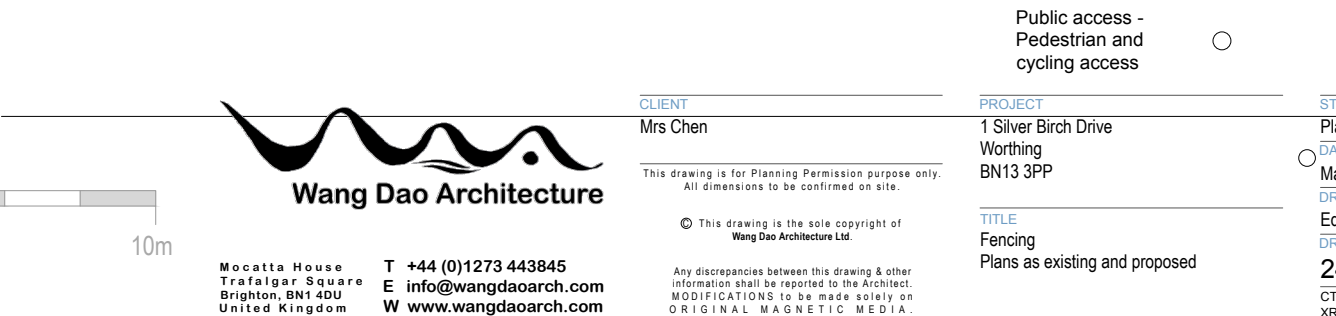
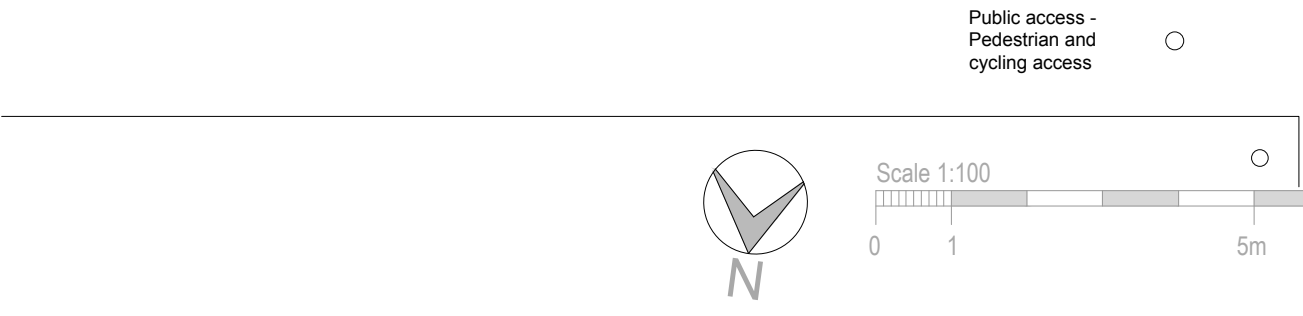
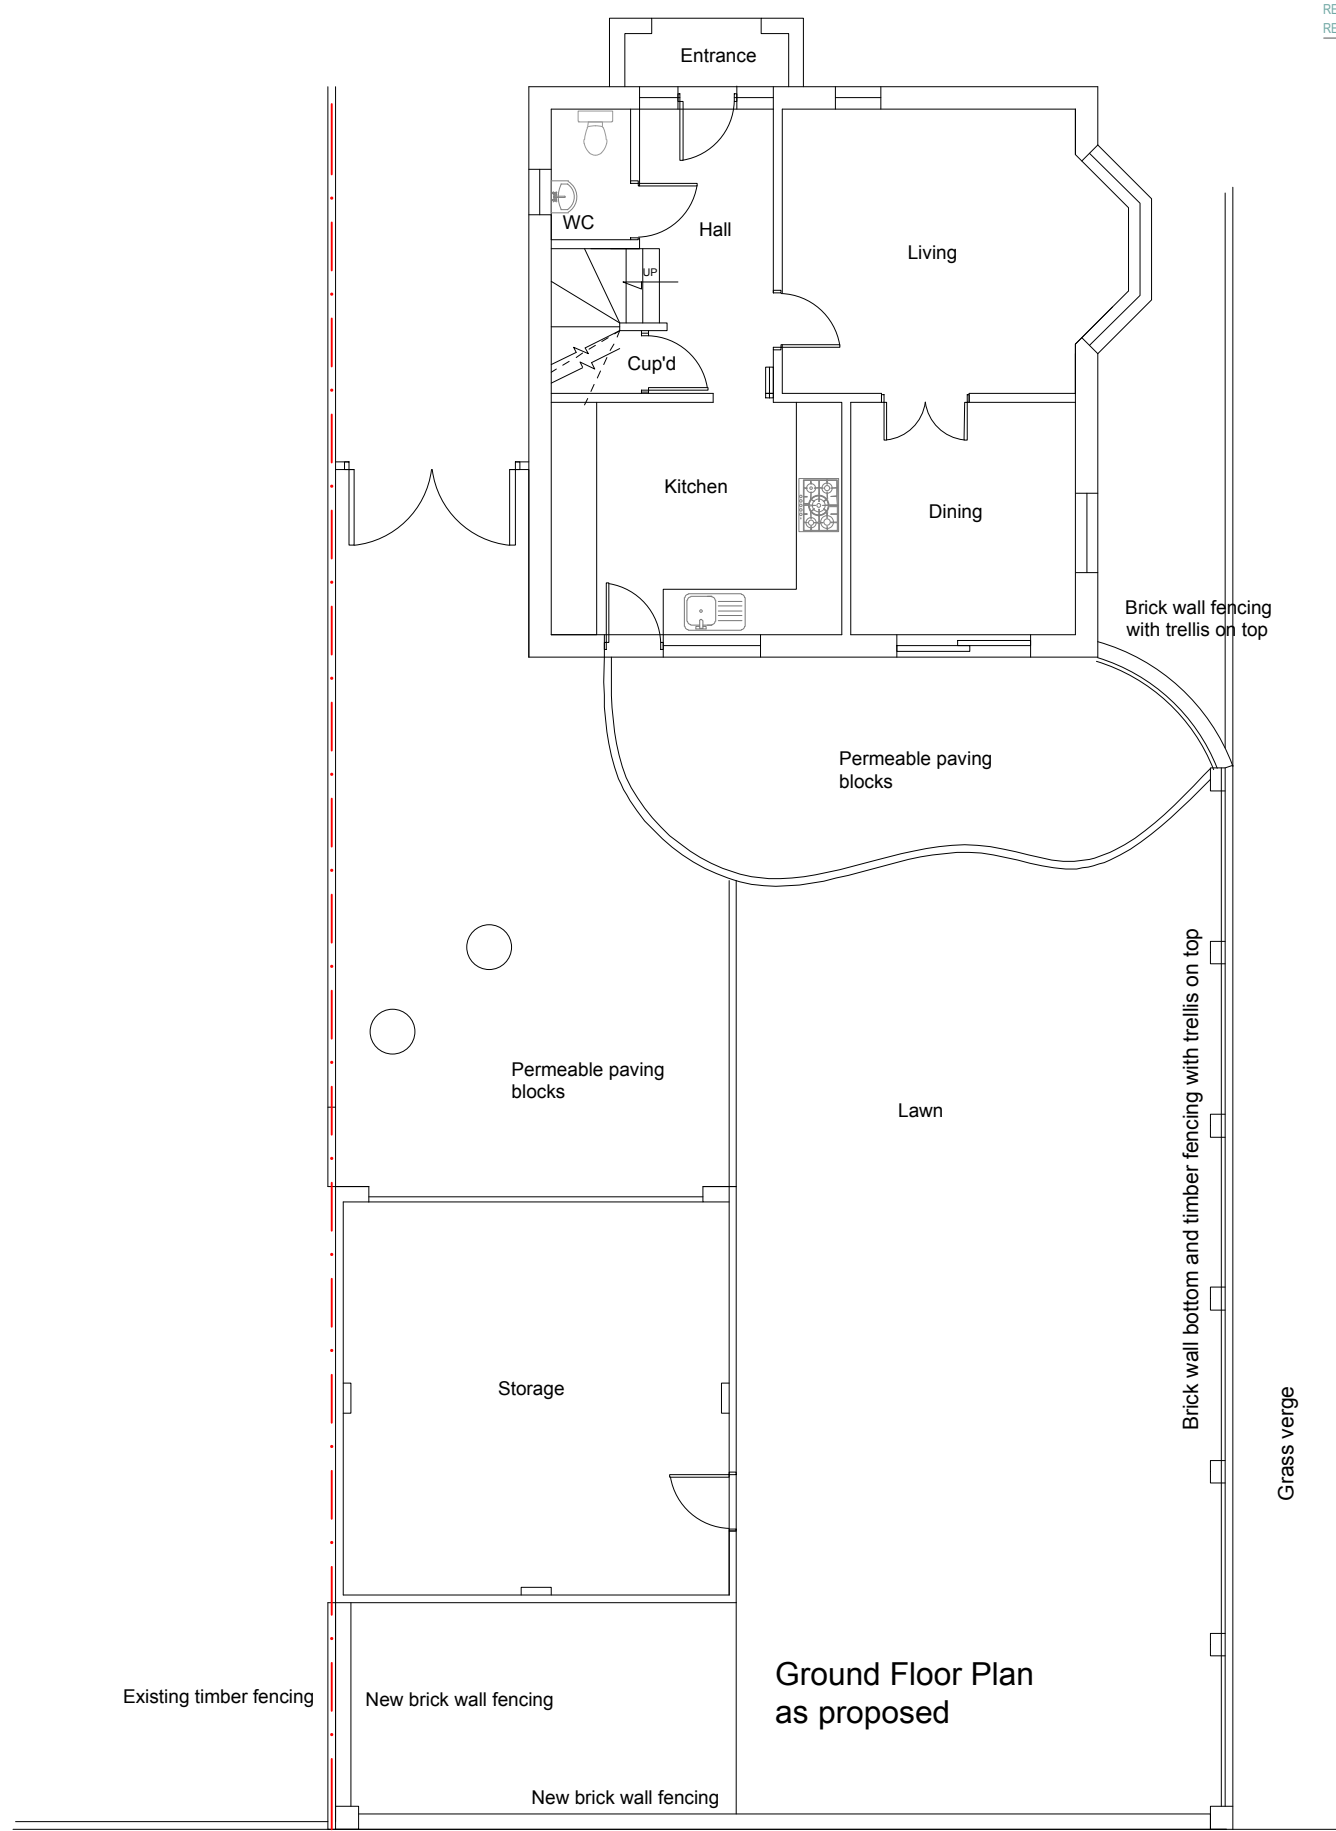


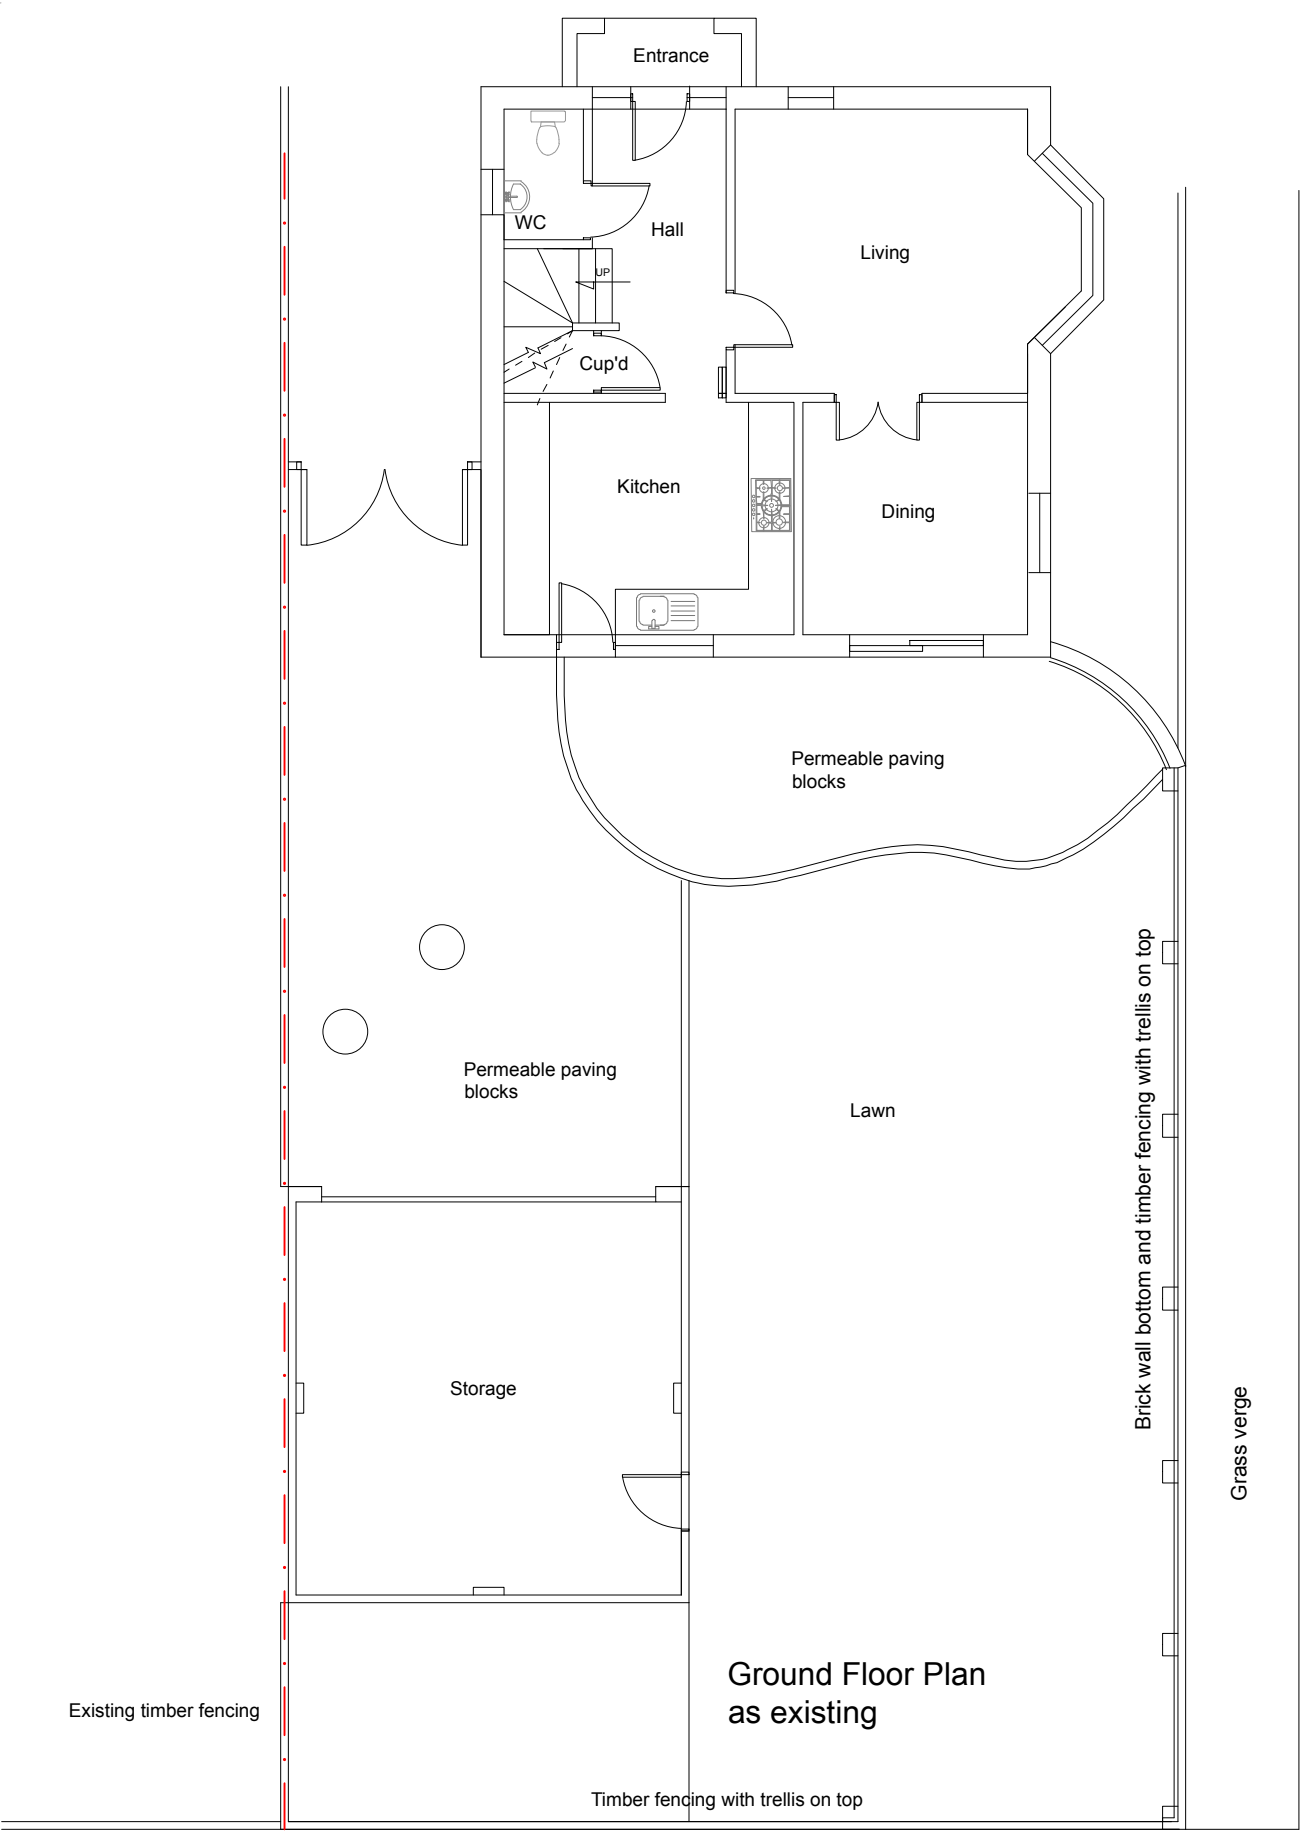

Mocatta House
Trafalgar Square
Brighton, BN1 4DU
United Kingdom

T +44 (0)1273 443845
E info@wangdaoarch.com
W www.wangdaoarch.com

CLIENT
Mrs Chen

This drawing is for Planning Permission purpose only.
All dimensions to be confirmed on site.

© This drawing is the sole copyright of
Wang Dao Architecture Ltd.

Any discrepancies between this drawing & other
information shall be reported to the Architect.
MODIFICATIONS to be made solely on
ORIGINAL MAGNETIC MEDIA.

PROJECT
1 Silver Birch Drive
Worthing
BN13 3PP

TITLE
Fencing
Plans as existing and proposed

STATUS
Planning

DATE
March 2026

DRAWN BY
Edward

DRAWING NUMBER
2416 PL 22

CTB file:
XREF'S:

SCALE @ A3
1:100
REVIEWED BY

LTscale: