rda1 info@rda1.co.uk. tel: 07989 399425. www.rda1.co.uk

1. All dimensions are to be checked on site prior to the commencement of the project. Any discrepancy must be reported to the construction administrator / designer
2. Figured dimensions only do not scale
3. This drawing must be read in conjunction with all other drawings / specifications / details for this project
4. Contractor must ensure they have the latest issued drawings / details prior to commencing work
5. All new work to conform to the local authority requirements/ Building Regulation Approval. Workmanship and standards to comply to the relevant British Standards and current Codes of Pratice

Title: Mr A JENNINGS, 106 HARBOUR WAY, SHOREHAM BY SEA

Drawing: SITE & LOCATION PLANS

Scale: 1:500, 1:1250 @ A3

Date: OCT 2019

Drawn by: rd

Dwg No: (10)201

Amendment:

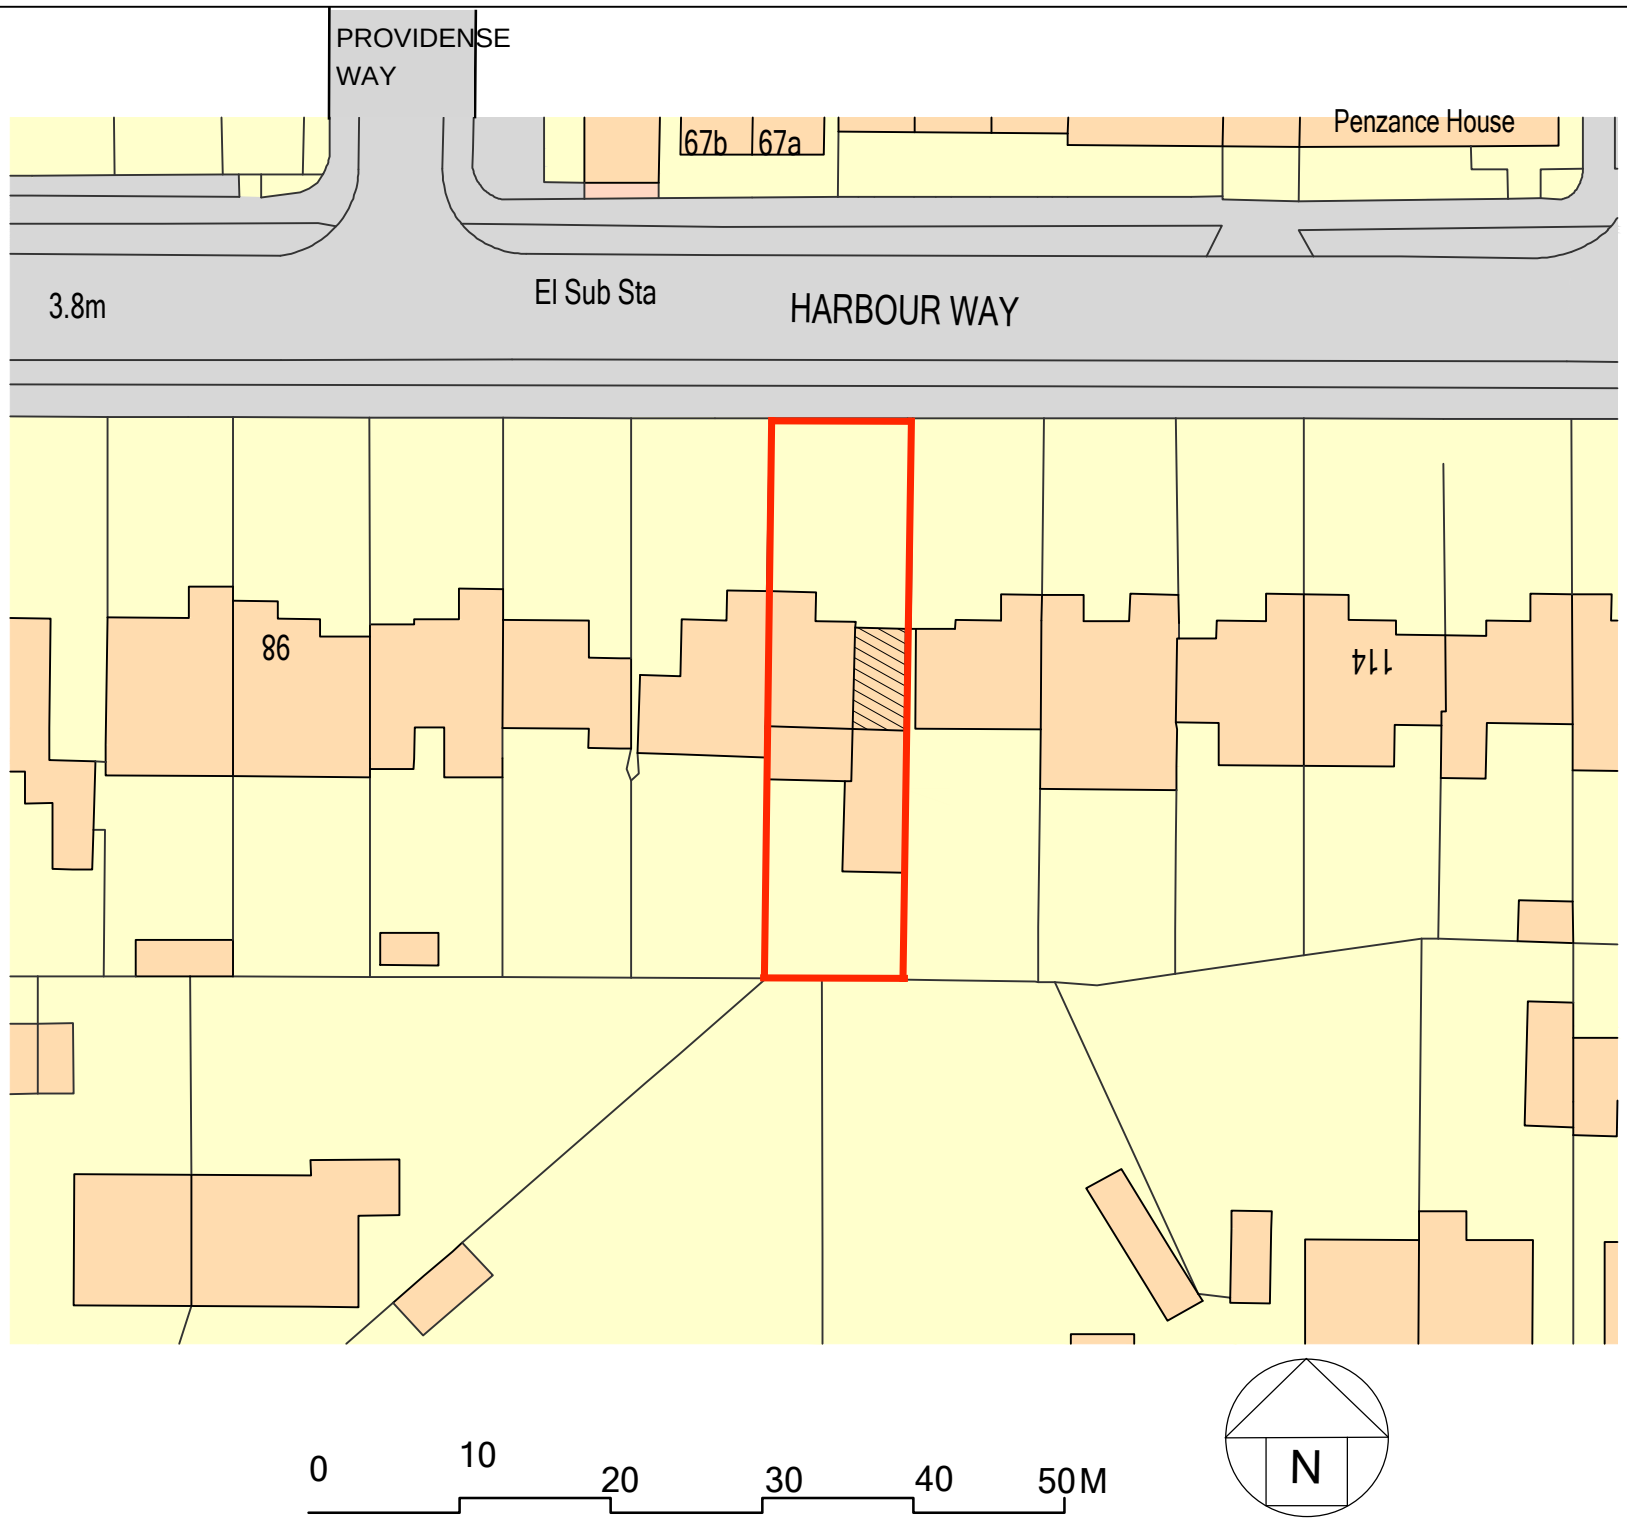

SITE PLAN Scale 1:500

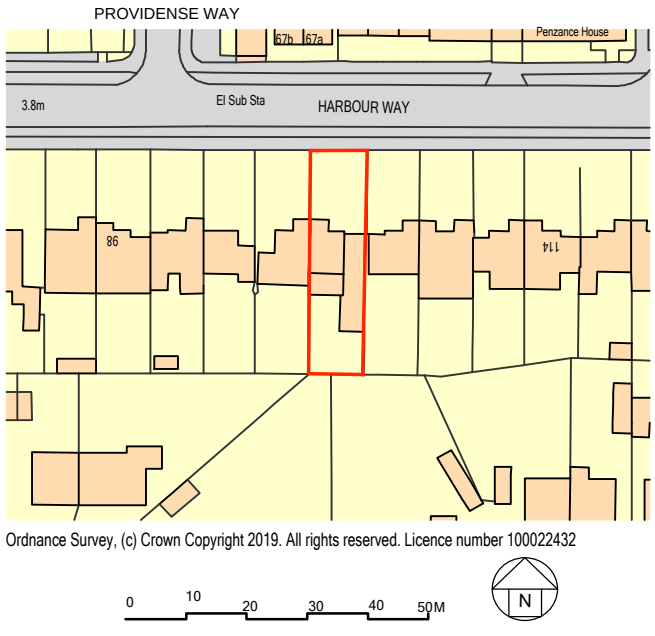

Ordnance Survey, (c) Crown Copyright 2019. All rights reserved. Licence number 100022432

LOCATION PLAN Scale 1:1250

© copyright rda1 2019