FOR PLANNING PURPOSES

Scale in Metres
0 1 2 3 4 5 6 7 8 9 10
for 1:100

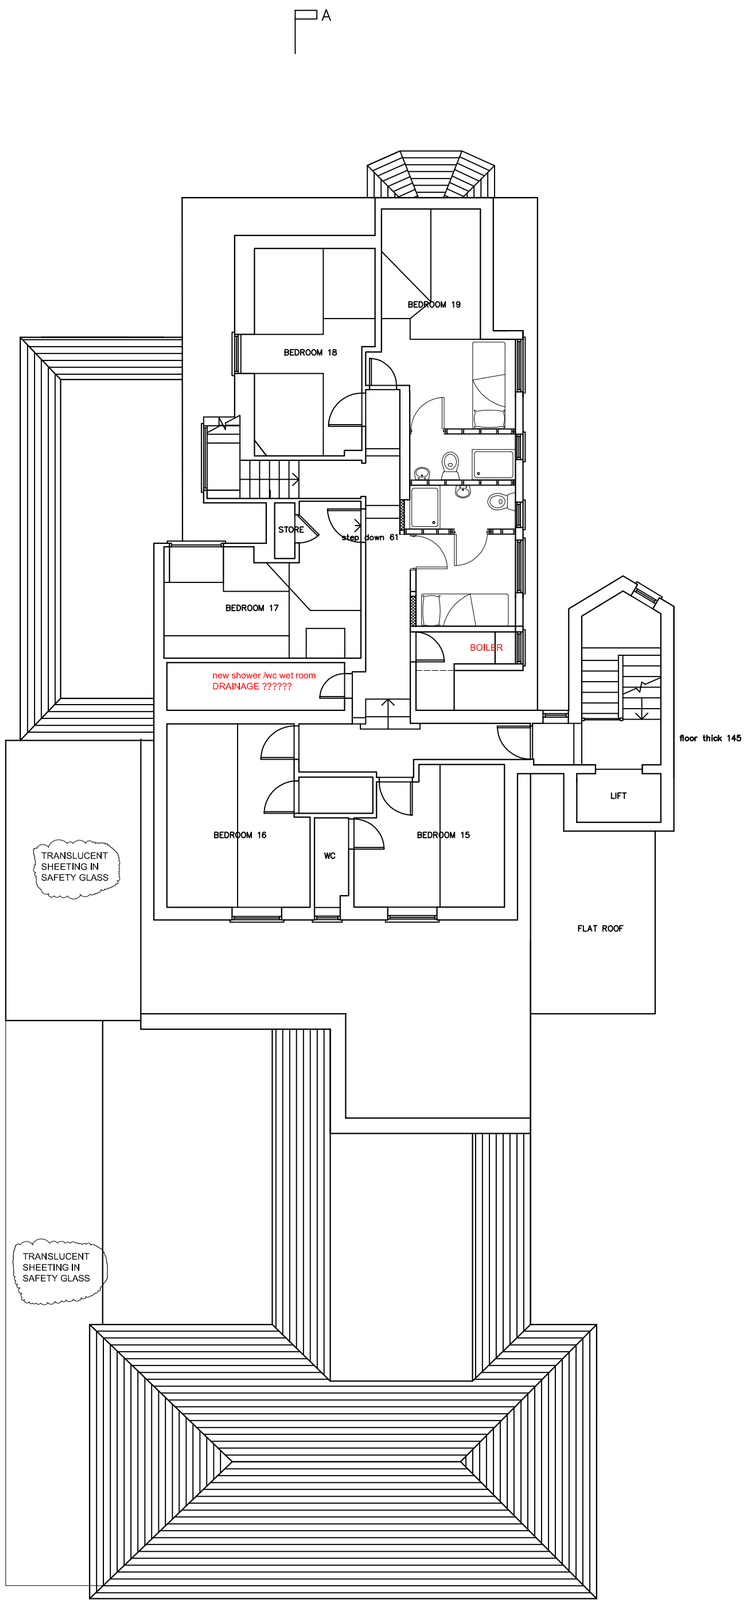


SECOND FLOOR PLAN

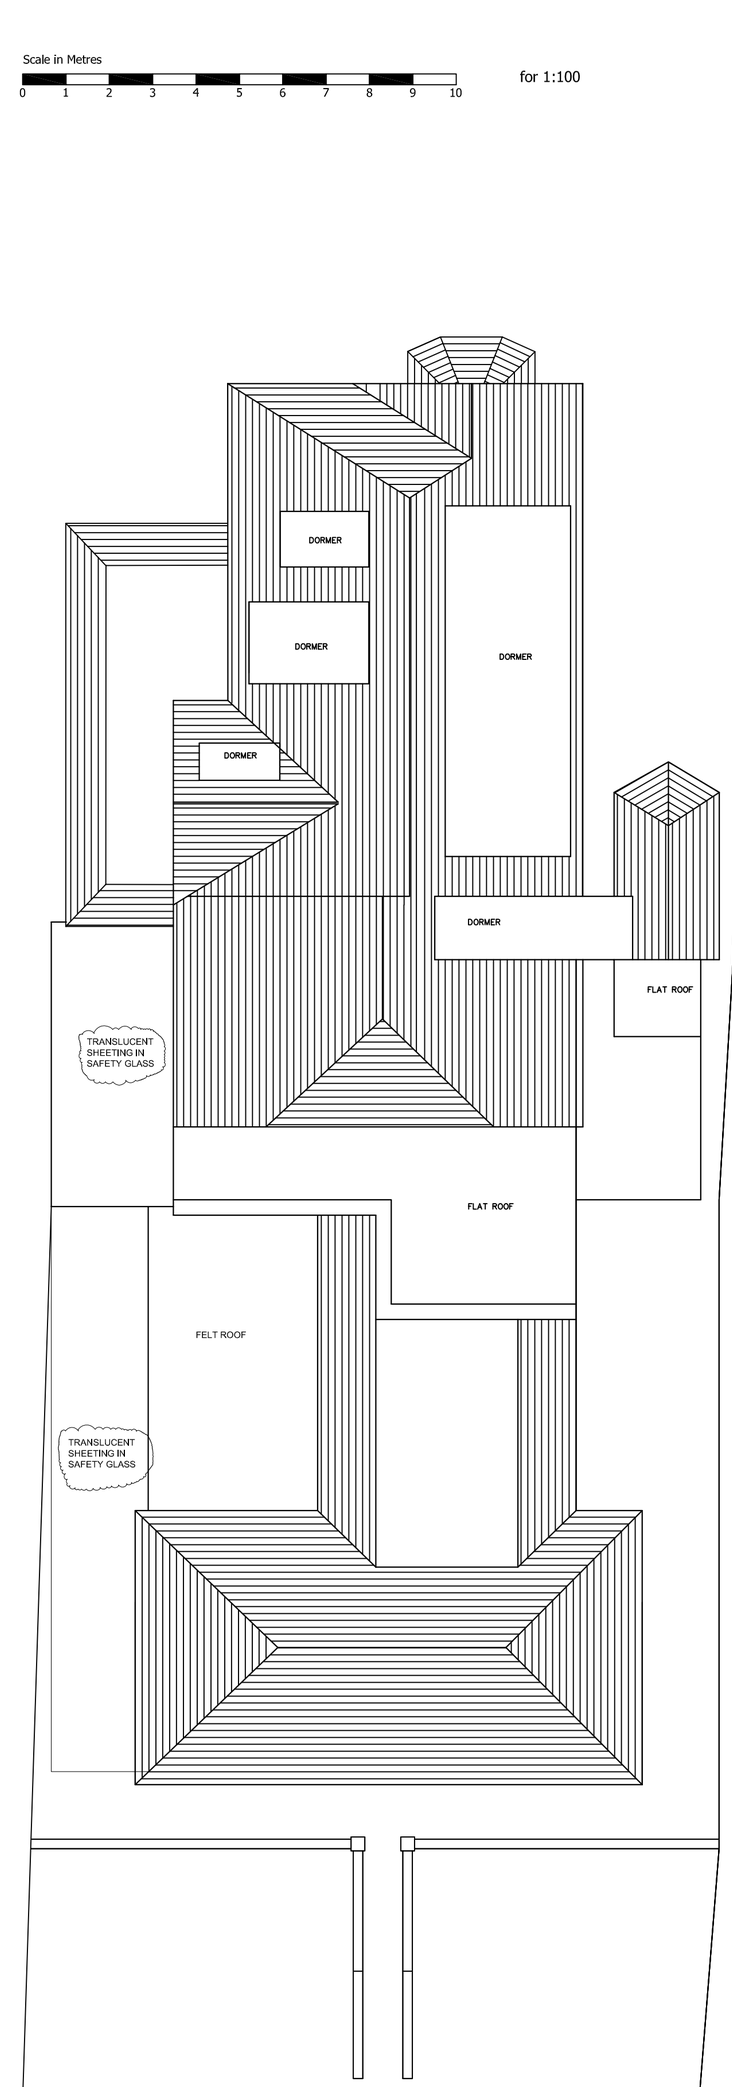


ROOF PLAN

NOTES.

(i) This drawing is not to be scaled by contractors , work to figured dimensions only, confirmed on site.

(ii) This drawing is to be read in conjunction with all relevant architectural drawings, detailed specifications where applicable and all associated drawings in this series.

(iii) Any discrepancy on this drawing is to be reported immediately to the owner for clarification.

(iv) The contractor is responsible for all temporary works and for the stability of the works in progress.

(v) Copyright for all drawings/designs part or full shall remain with KEL in accordance with the Copyright Act 1988

Scale in Metres
0 1 2 3 4 5 6 7 8 9 10
for 1:100

© Copyright

| Revision | | Date |
|---|---|---|
| A | Safety glazing added to conservatory and covered way roofs | Oct 2019 |

Client: Miss A.Brown

Project: Kathleen's Lodge
416, Upper Shoreham Road
Shoreham
BN43 5NE

Title: Proposed second floor and roof

Building Advisor Ltd
RICS

11,Dale View
Hove
East Sussex
BN3 8LA

TEL/FAX 01273 774867
Mobile 07767 481463
E-mail keith@kelbuilding.co.uk

| Scales | Date | Drawn | | |
|---|---|---|---|---|
| 1:100 | Aug 2019 | KEL | BUY WITH CONFIDENCE | A |
| Project No. 0737 | Paper Size A1 | Dwg. No. 005 | | |