FOR PLANNING PURPOSES

Scale in Metres
0 1 2 3 4 5 6 7 8 9 10
for 1:100

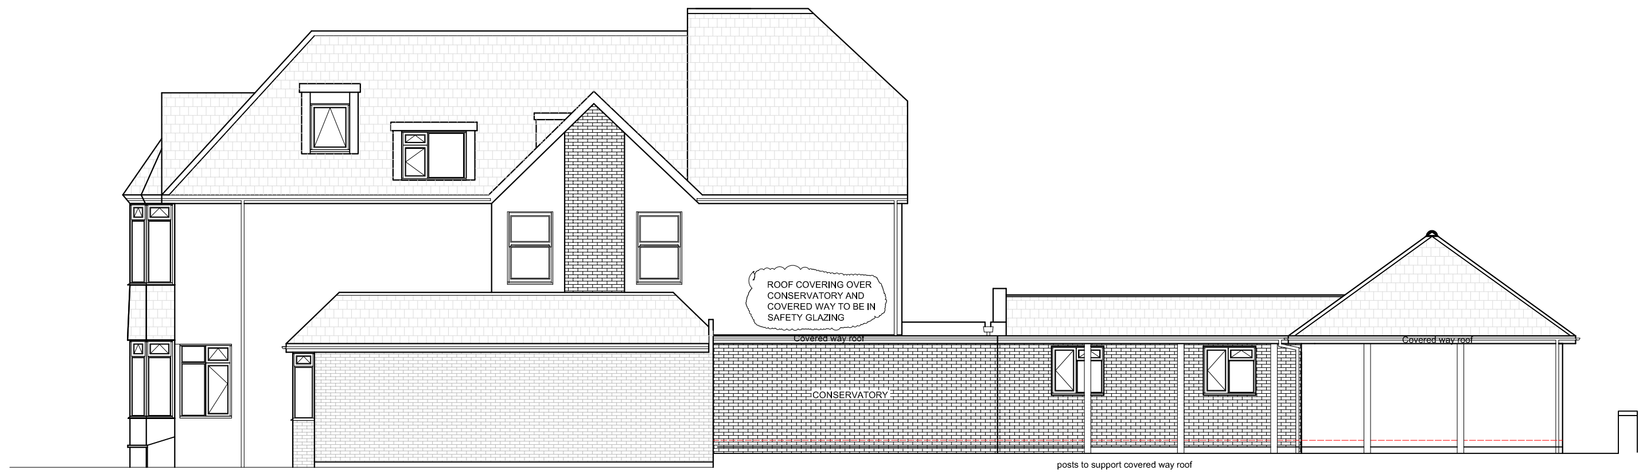

EAST ELEVATION

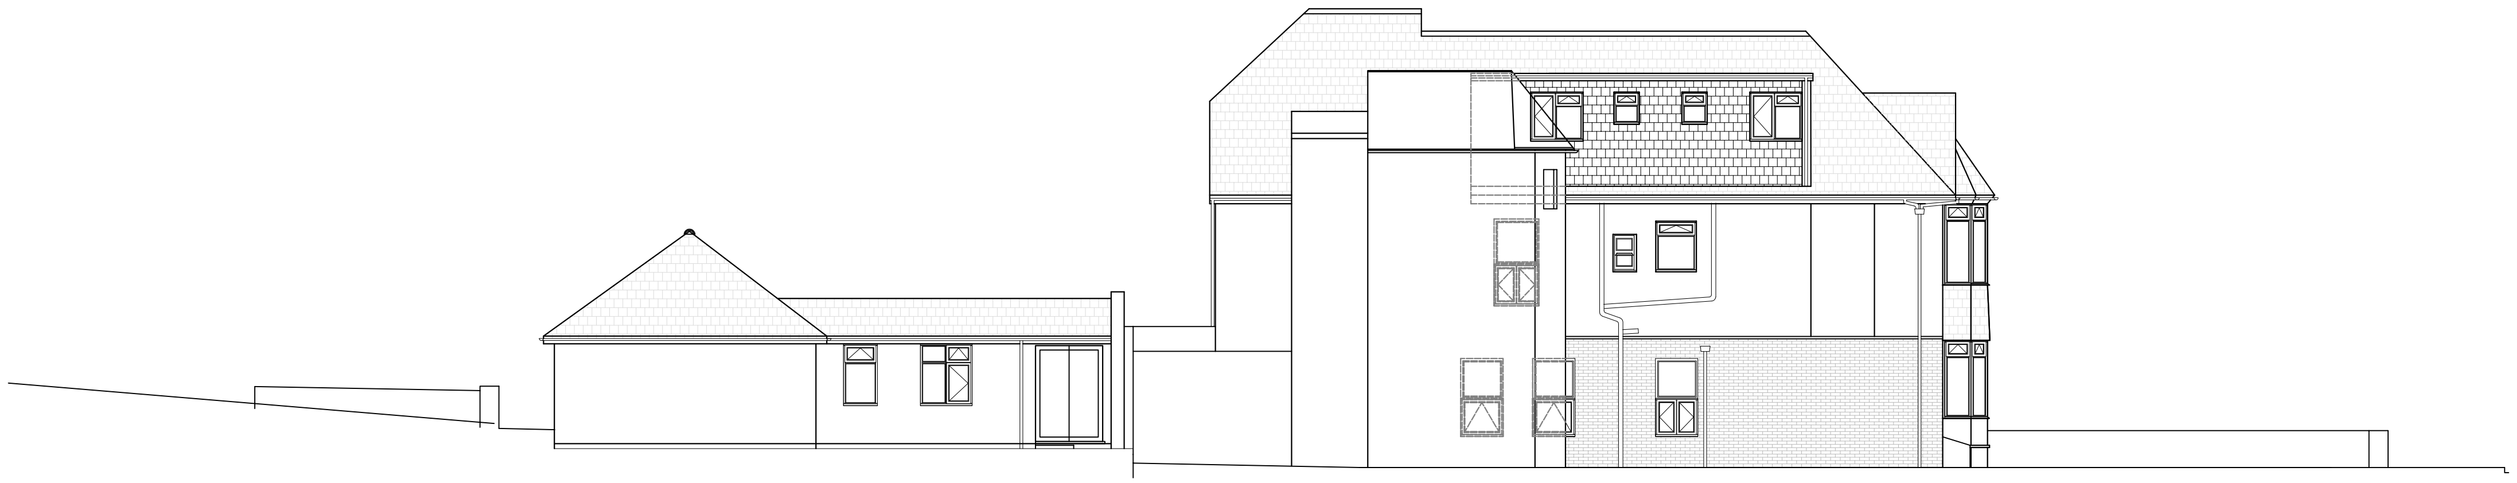

WEST ELEVATION



SOUTH ELEVATION



NORTH ELEVATION

NOTES.

(i) This drawing is not to be scaled by contractors , work to figured dimensions only, confirmed on site.

(ii) This drawing is to be read in conjunction with all relevant architectural drawings, detailed specifications where applicable and all associated drawings in this series.

(iii) Any discrepancy on this drawing is to be reported immediately to the owner for clarification.

(iv) The contractor is responsible for all temporary works and for the stability of the works in progress.

(v) Copyright for all drawings/designs part or full shall remain with KEL in accordance with the Copyright Act 1988

Revision		Date
A	Safety glazing added over conservatory and covered way	October 2019

Client: Miss A.Brown

Project: Kathleen's Lodge
416, Upper Shoreham Road
Shoreham
BN43 5NE

Title: Proposed Elevations

Building Advisor Ltd
RICS
11,Dale View
Hove
East Sussex
BN3 8LA
TEL/FAX 01273 774867
Mobile 07767 481463
E-mail keith@kelbuilding.co.uk

Scales	Date	Drawn		
1:100	Aug 2019	KEL		A
Project No. 0737	Paper Size A1	Dwg. No. 006		

© Copyright