Extension and alterations:
3 GRIFFITHS AVENUE LANCING
WEST SUSSEX BN15 0HW

Drawing No. 217/529/1

Paul Trussler
44 Firle Road
Lancing
West Sussex
BN15 0NZ

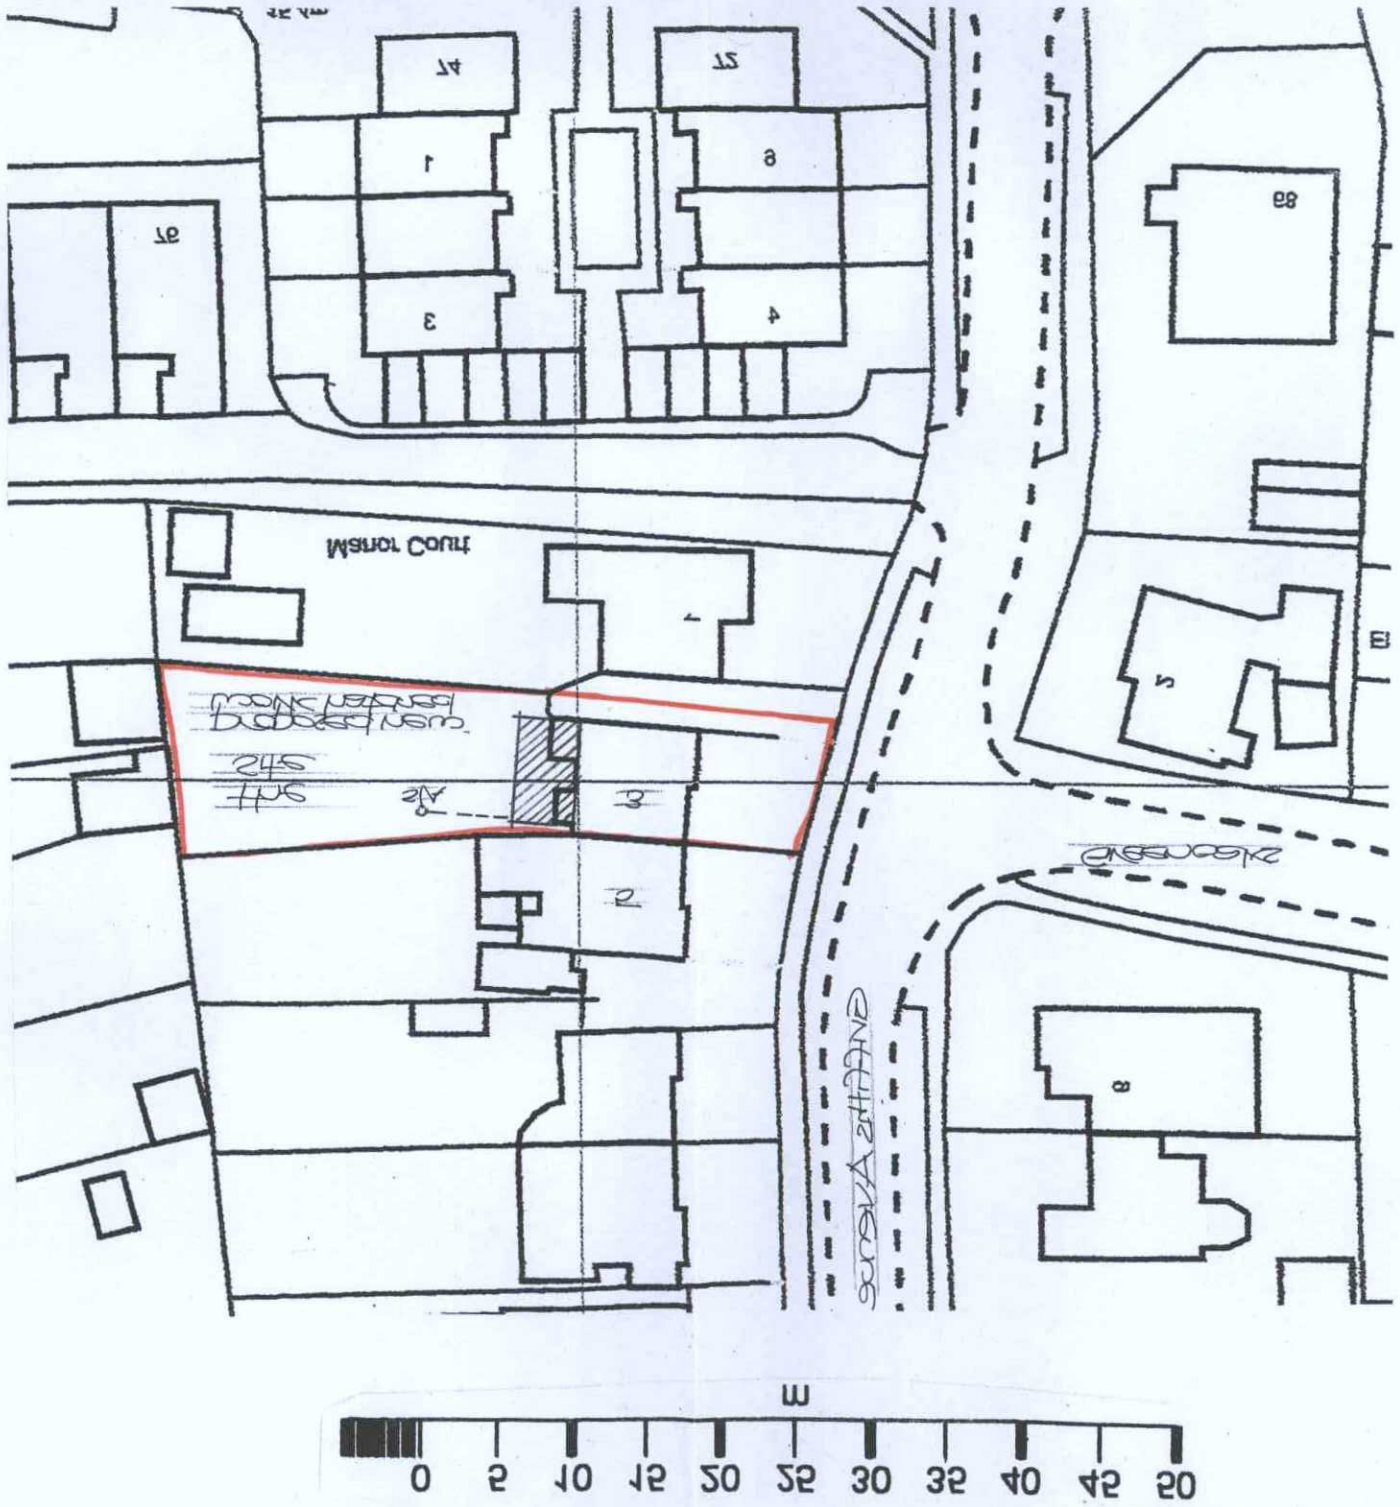

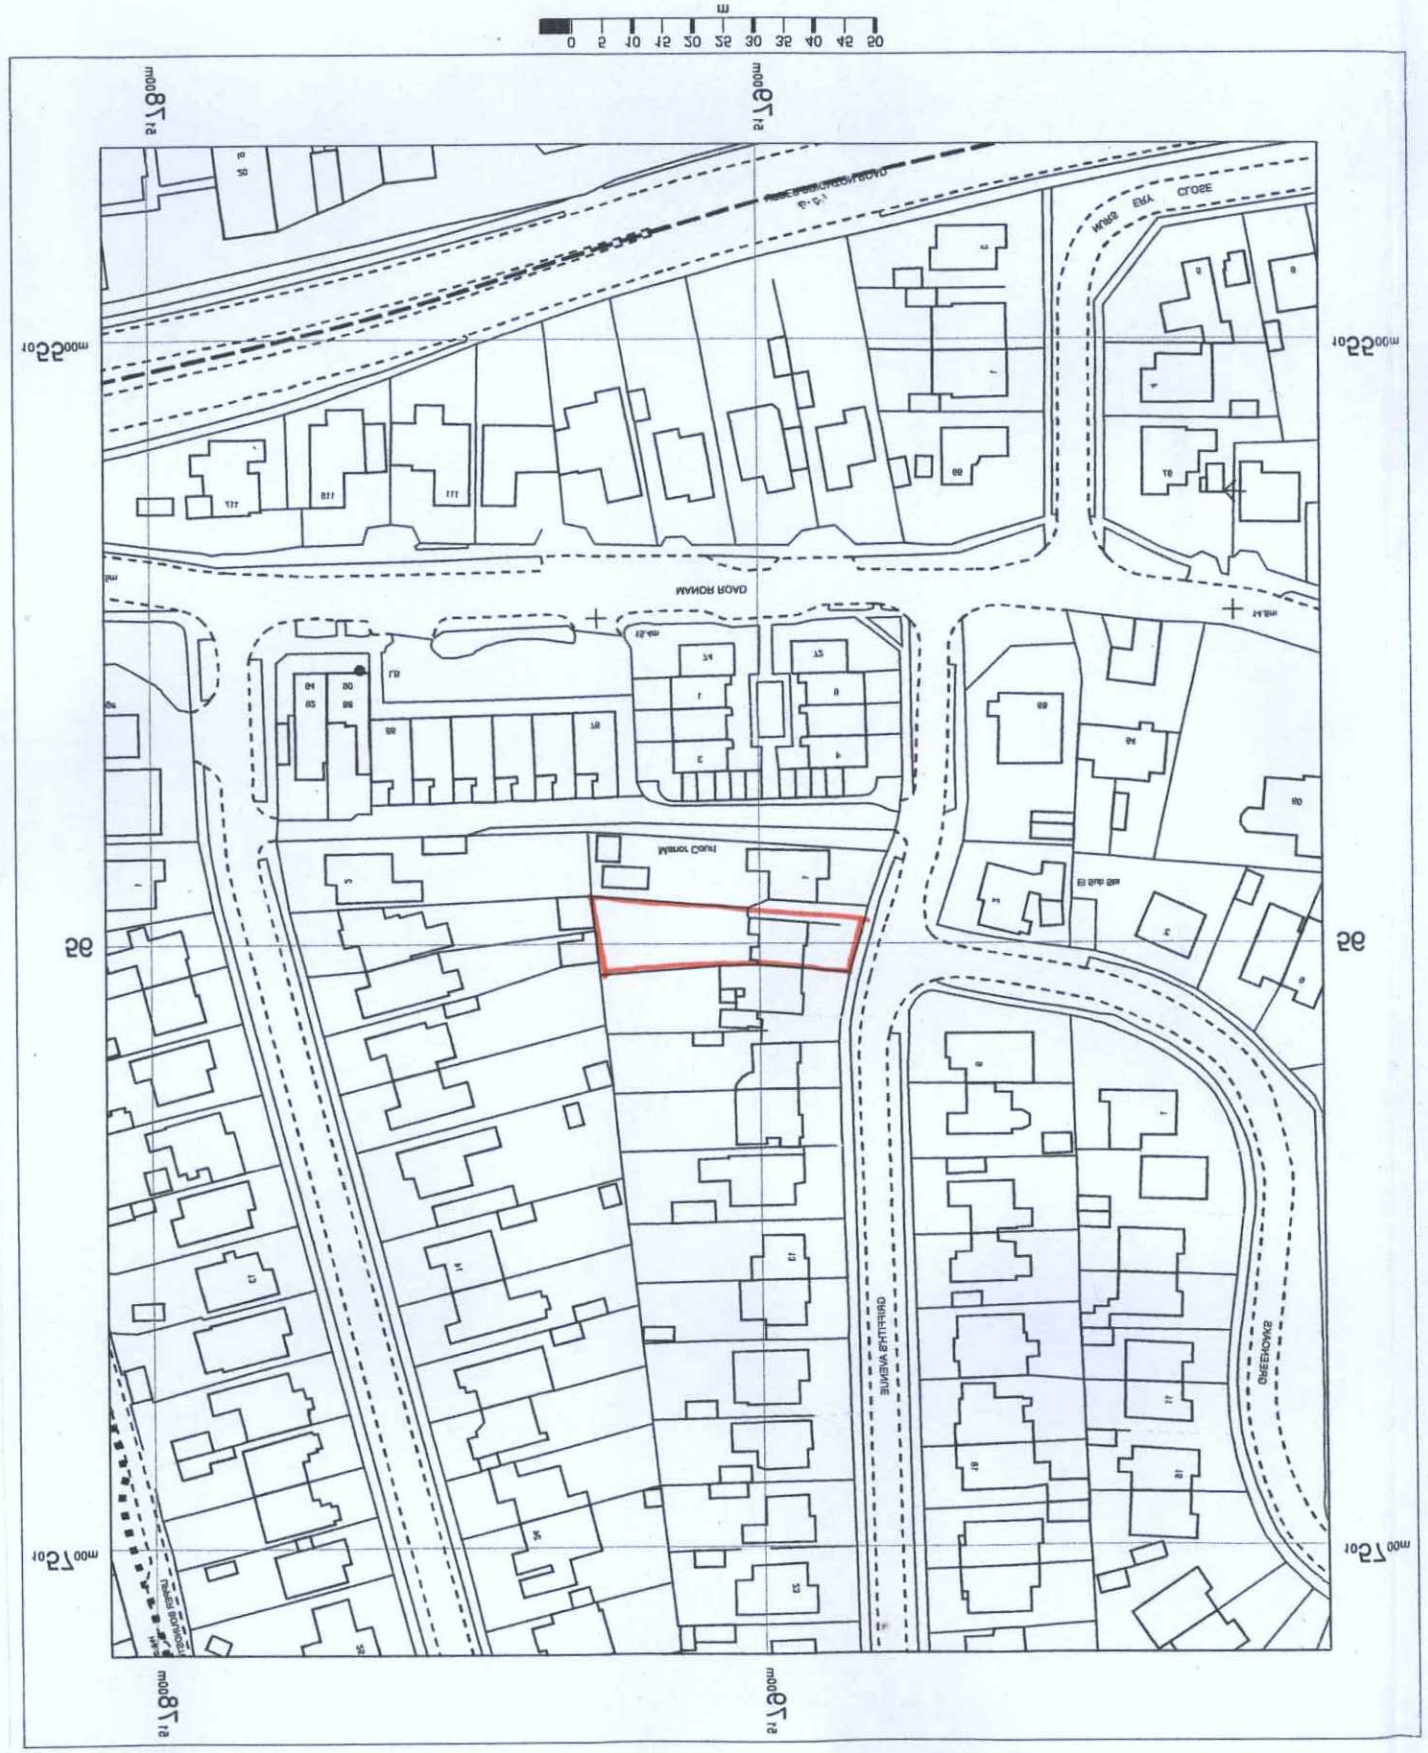

3 Griffiths Avenue
Lancing
West Sussex
BN15 0HW

OS MasterMap 1250\2500\10000 scale
02 May 2017, ID: MDP-00620192
www.mapdatapoint.co.uk

1:1250 scale print at A4, Centre: 517892 E, 105293 N

©Crown Copyright and database rights 2016 OS
100019980

MAPS@ AWORTH
SURVEY CONSULTANTS

N

PLANNING SERVICES
ADUR & WORTHING

PLAN AWDM/0722/17
DATE 17 MAY 2017

A3 PAPER SIZE