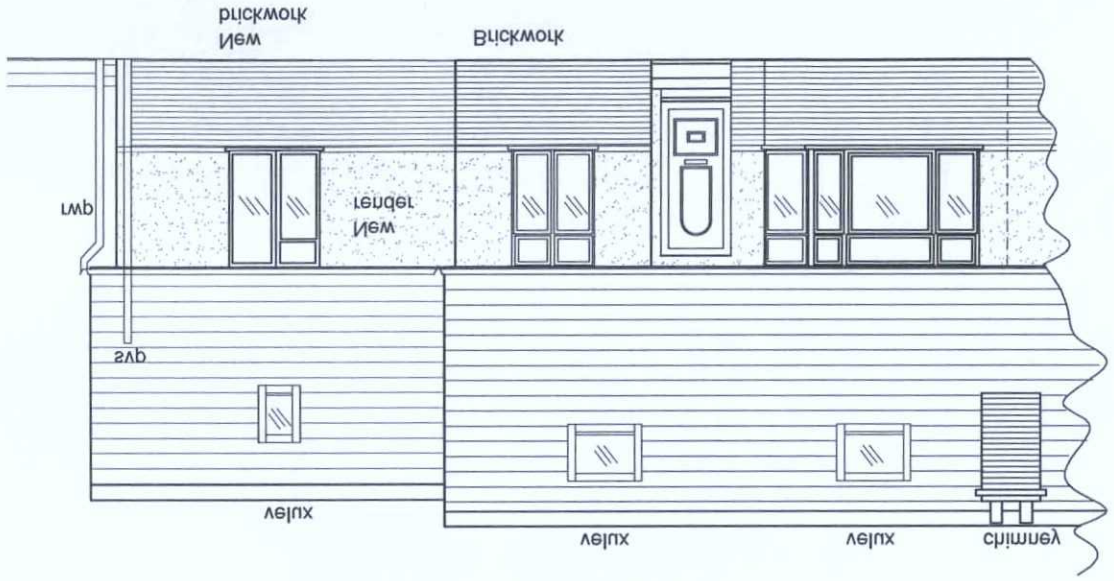

Scale 1:100

Proposed South Elevation

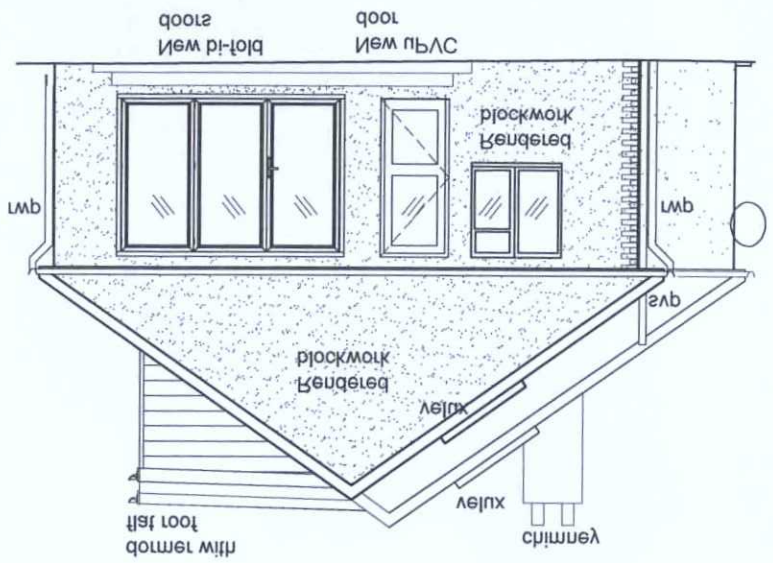

Scale 1:100

Proposed West Elevation

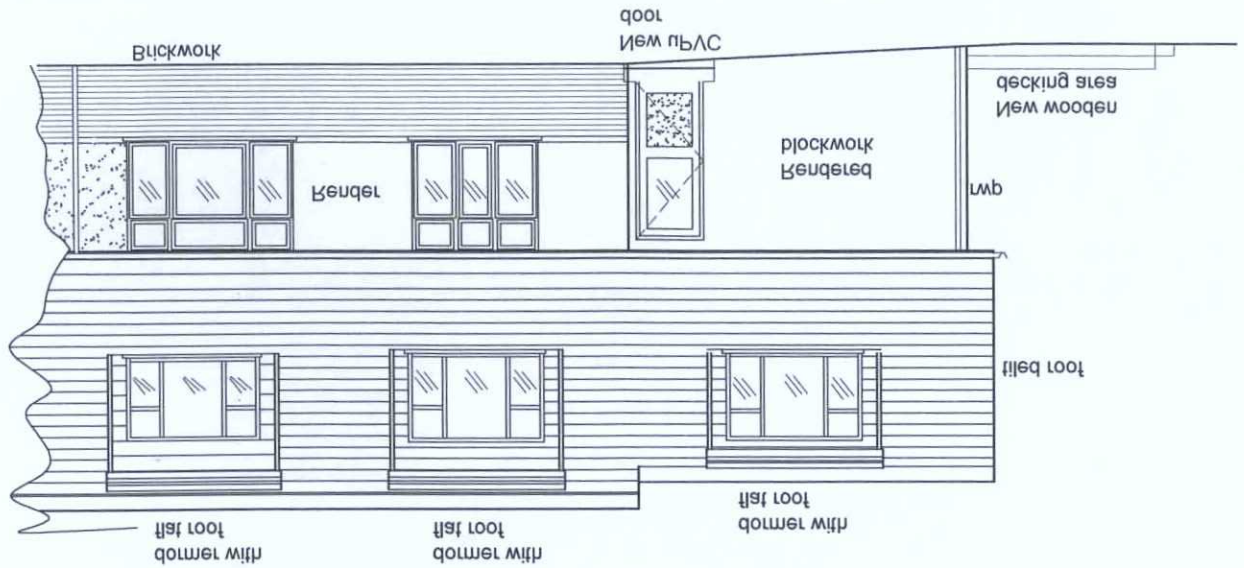

Scale 1:100

Proposed North Elevation

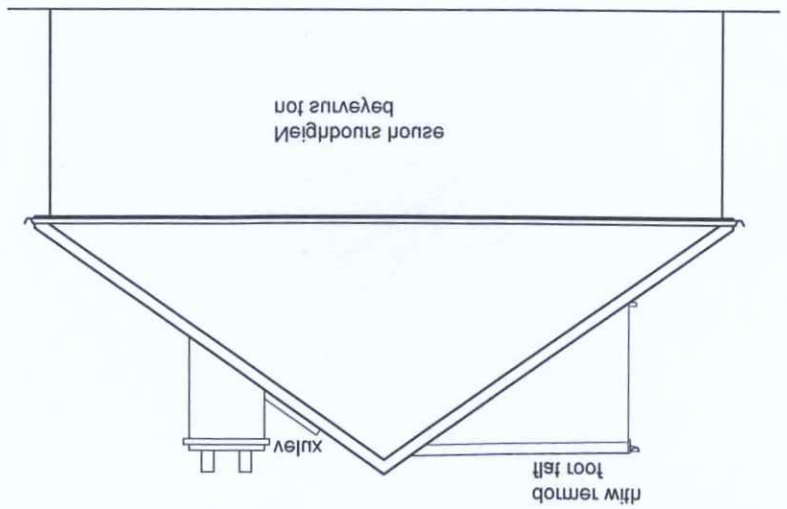

Scale 1:100

Proposed East Elevation



REV	DATE	DRN	DESCRIPTION
#	15/03/17	DB	Drawing created. revised plan.
A	11/05/17	DB	Elevations updated to reflect revised plan.
B	17/05/17	DB	Elevations updated to reflect

Tecspec

plan
draw
build

Client
Mr G. Dixon

Location
3 Vincent Close
Lancing
West Sussex BN15 9LL

Drawing Title
Proposed Elevations

Date
March 2017

Drawn By
DB

Scale
1:100 @A3

CAD file name
007_PLANNING_Rev 02.dwg

Drawing No
007-SL-31

Revision
B

PLANNING

AMENDMENT

ADUR & WORTHING
PLANNING SERVICES
PLAN
AWDM
DATE
11/5/17