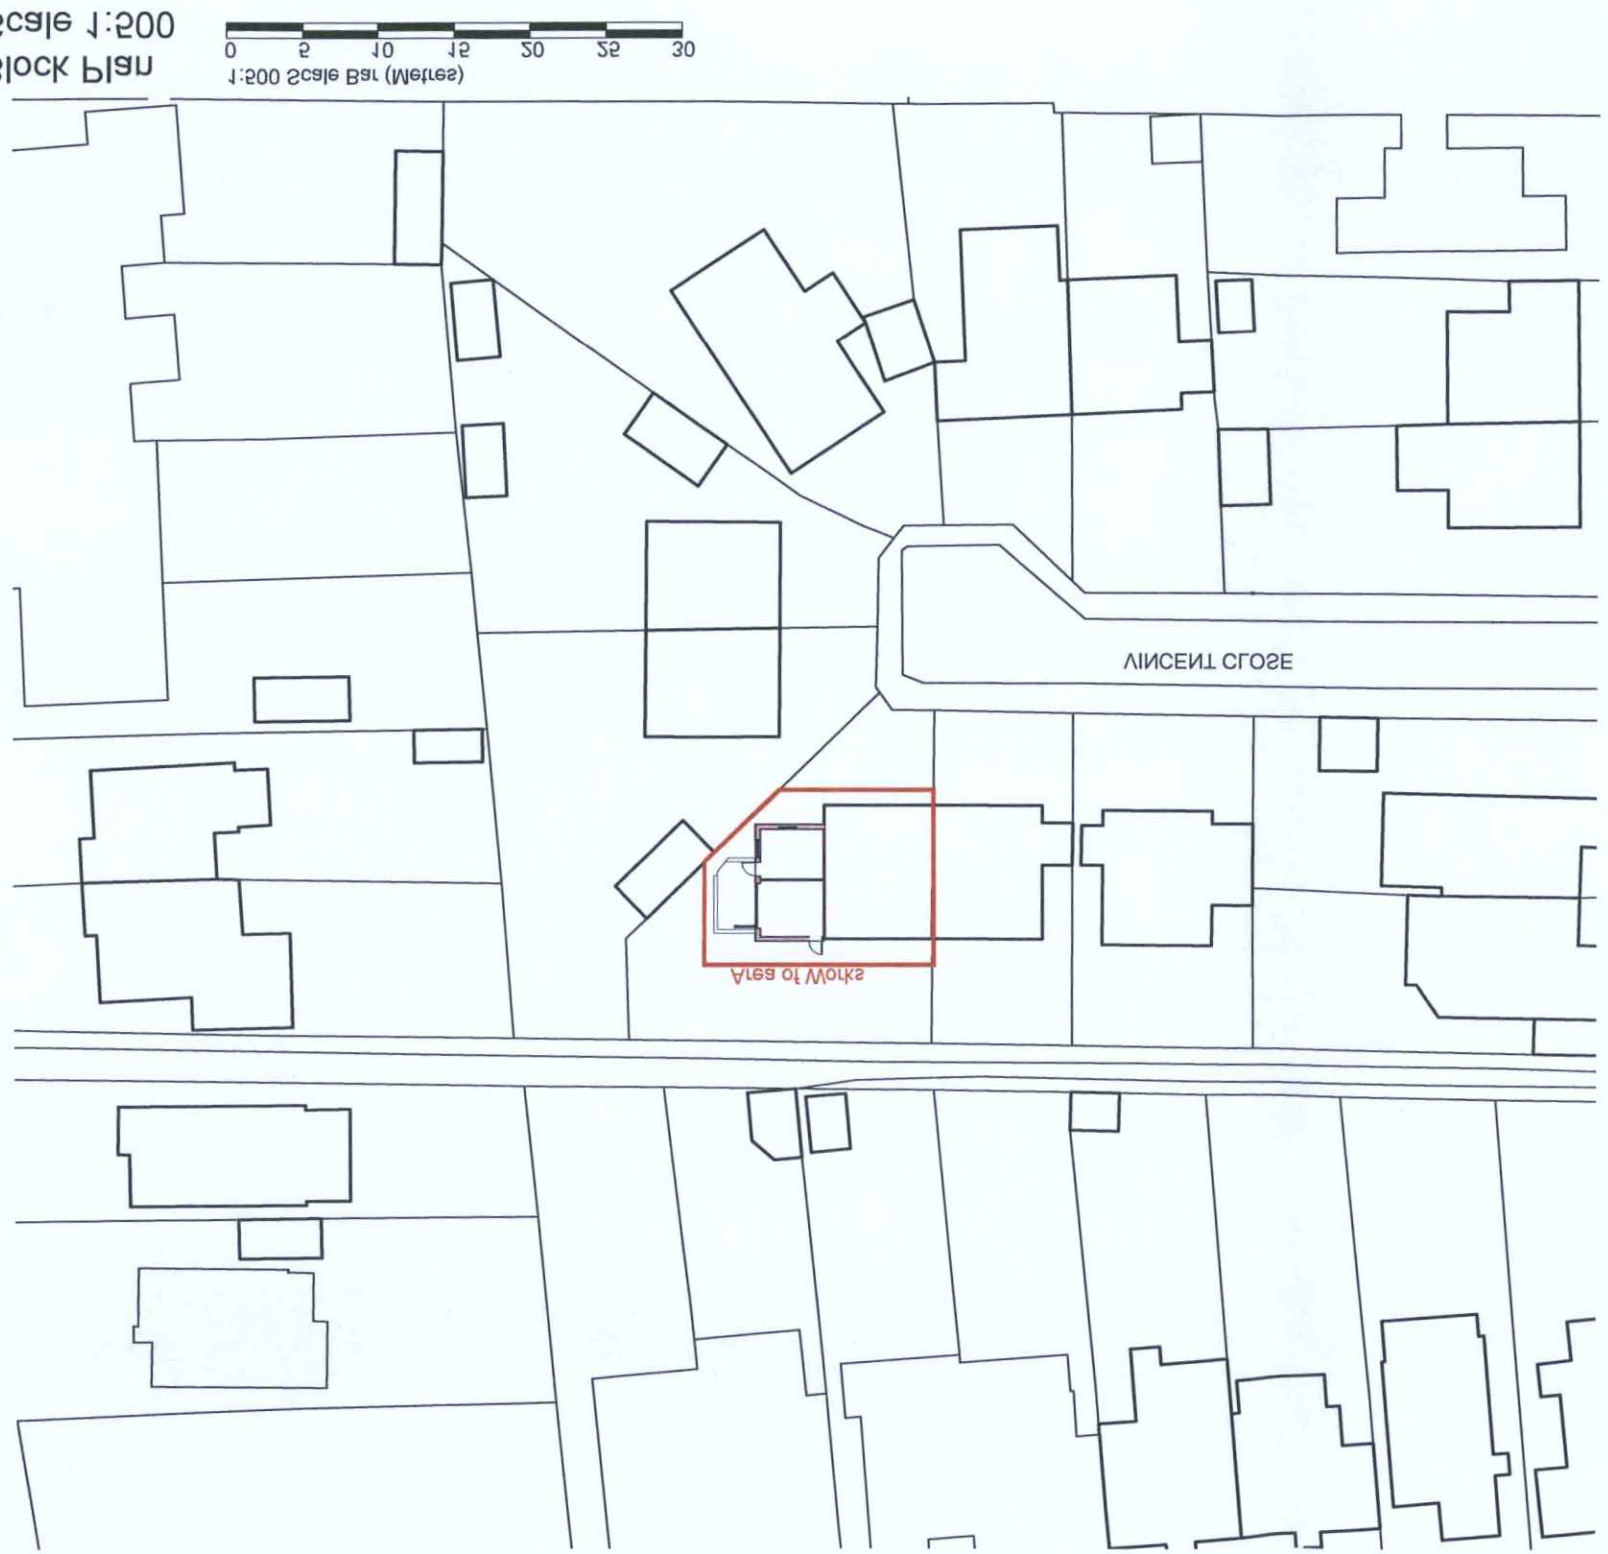



NORTH

NOTE
DO NOT SCALE FROM THIS DRAWING. ALL DIMENSIONS RELATING TO SUB-CONTRACTORS OR SUPPLIERS WORK MUST BE CHECKED AND AGREED BETWEEN THE GENERAL CONTRACTOR AND THE SUB-CONTRACTORS AND SUPPLIERS. ALL DIMENSIONS ARE IN MILLIMETRES. IF IN DOUBT ASK. THIS DRAWING MAY BE SCALED FOR PLANNING PURPOSES ONLY. ALL WORKS OR MATERIALS INDICATED ON THE DRAWING ARE TO BE TO THE LATEST BRITISH STANDARDS AND ARE TO BE CARRIED OUT IN ACCORDANCE WITH THE RELEVANT CODES OF PRACTICE OR RECOGNISED TRADE ASSOCIATION RECOMMENDATIONS AND PUBLICATIONS.
© THIS DRAWING IS THE COPYRIGHT OF TECSPEC.

PLANNING

REV	DATE	DRN	DESCRIPTION
#	15/03/17	DB	Drawing created.
A	11/05/17	DB	Block plan updated.
B	17/05/17	DB	Block plan updated.

Tecspec
plan
draw
build
17 Perriedale drive, Somerton, West Sussex BN15 0LE
tel 01425857757 email: davidbhunsdon@gmail.com

Client
Mr G. Dixon

Location
3 Vincent Close
West Sussex BN15 9LL

Drawing Title
Block & Location Plan

Date	Drawn By	Scale
March 2017	DB	As Shown @A3

CAD file name
007_PLANNING_Rev 02.dwg

Drawing No	Revision
007/SL-27	B

ADUR & WORTHING
PLANNING SERVICES
PLAN
AWDM
DATE
VALID
11/5/17
11/5/17
AMENDMENT