PLANNING

Drawing No	007-SL-52	#
CAD file name	007_PLANNING.dwg	Revision
Date	March 2017	Drawn By DB	Scale 1:100 @A3

Drawing Title
Existing Elevations

Location
3 Vincent Close
Lancing
West Sussex BN15 8LL

Client
Mr C. Dixon

17 petworth drive, roffolds, west sussex pa12 0le
tel 01423567181 email davidjohnston@gmail.com


Tecspec
plan
view
build

REV	DATE	DRN	DESCRIPTION
#	17/03/17	DB	Drawing created.


PLANNING SERVICES
ADAM & WORTHING
PLAN | ADMIN | DATE
ACCEPTED 17/8/17

AMENDMENT


Existing West Elevation
Scale 1:100

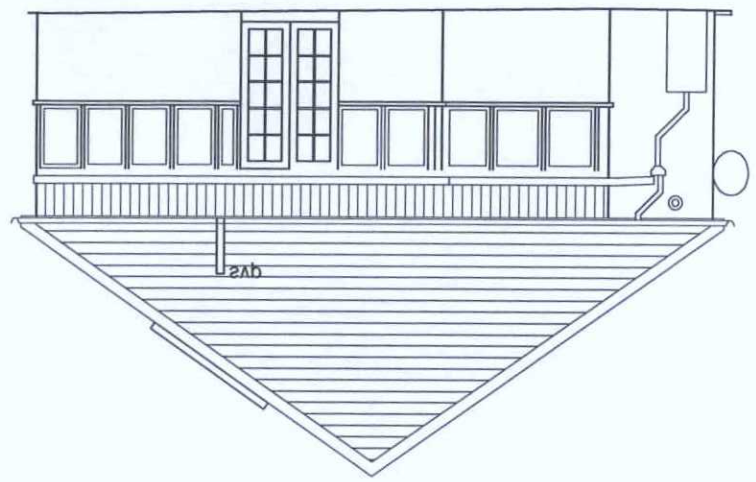


Existing South Elevation
Scale 1:100

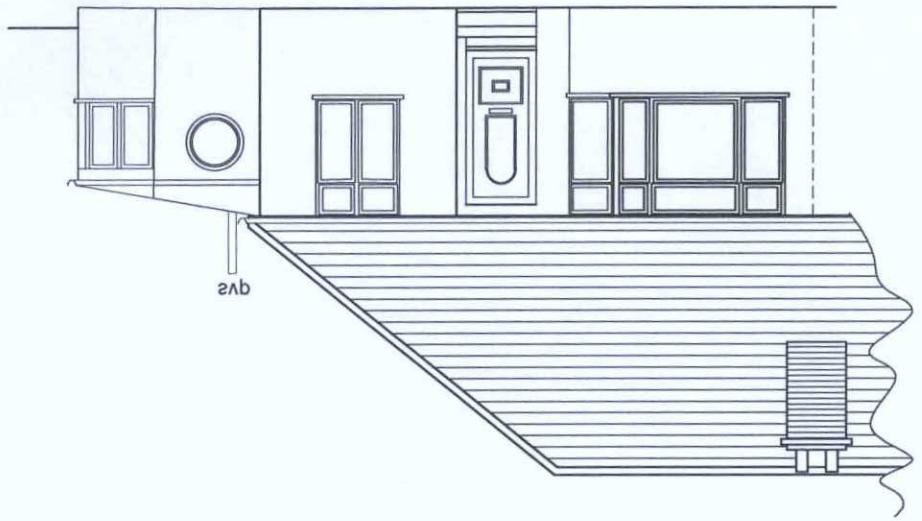

Existing North Elevation
Scale 1:100

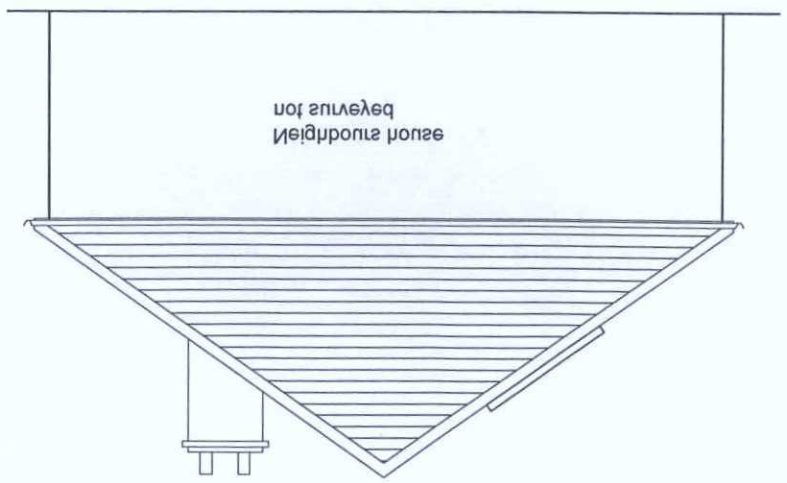

Existing North Elevation
Scale 1:100

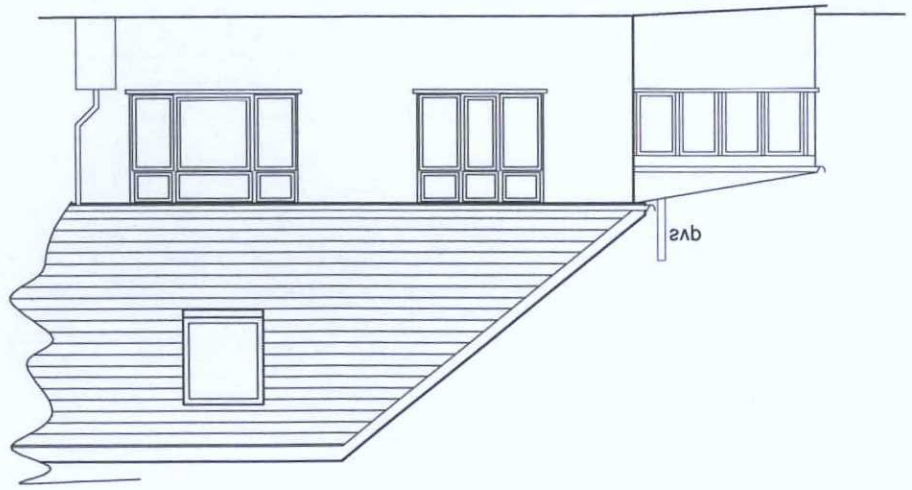

1:100 Scale Bar (Metres)
0 1 2 3 4 5 10

© THIS DRAWING IS THE COPYRIGHT OF TECSPEC.
RECOMMENDATIONS AND PUBLICATIONS.
PRACTICE OR RECOGNISED TRADE ASSOCIATION
CARRIED OUT IN ACCORDANCE WITH THE RELEVANT CODES OF
TO BE TO THE LATEST BRITISH STANDARDS AND ARE TO BE
ALL WORKS OR MATERIALS INDICATED ON THE DRAWING ARE
DRAWING MAY BE SCALED FOR PLANNING PURPOSES ONLY.
ALL DIMENSIONS ARE IN MILLIMETRES. IF IN DOUBT ASK.
CONTRACTOR AND THE SUB-CONTRACTORS AND SUPPLIERS.
BE CHECKED AND AGREED BETWEEN THE GENERAL
RELATING TO SUB-CONTRACTORS OR SUPPLIERS WORK MUST
DO NOT SCALE FROM THIS DRAWING. ALL DIMENSIONS
NOTE