

REVISED PLAN

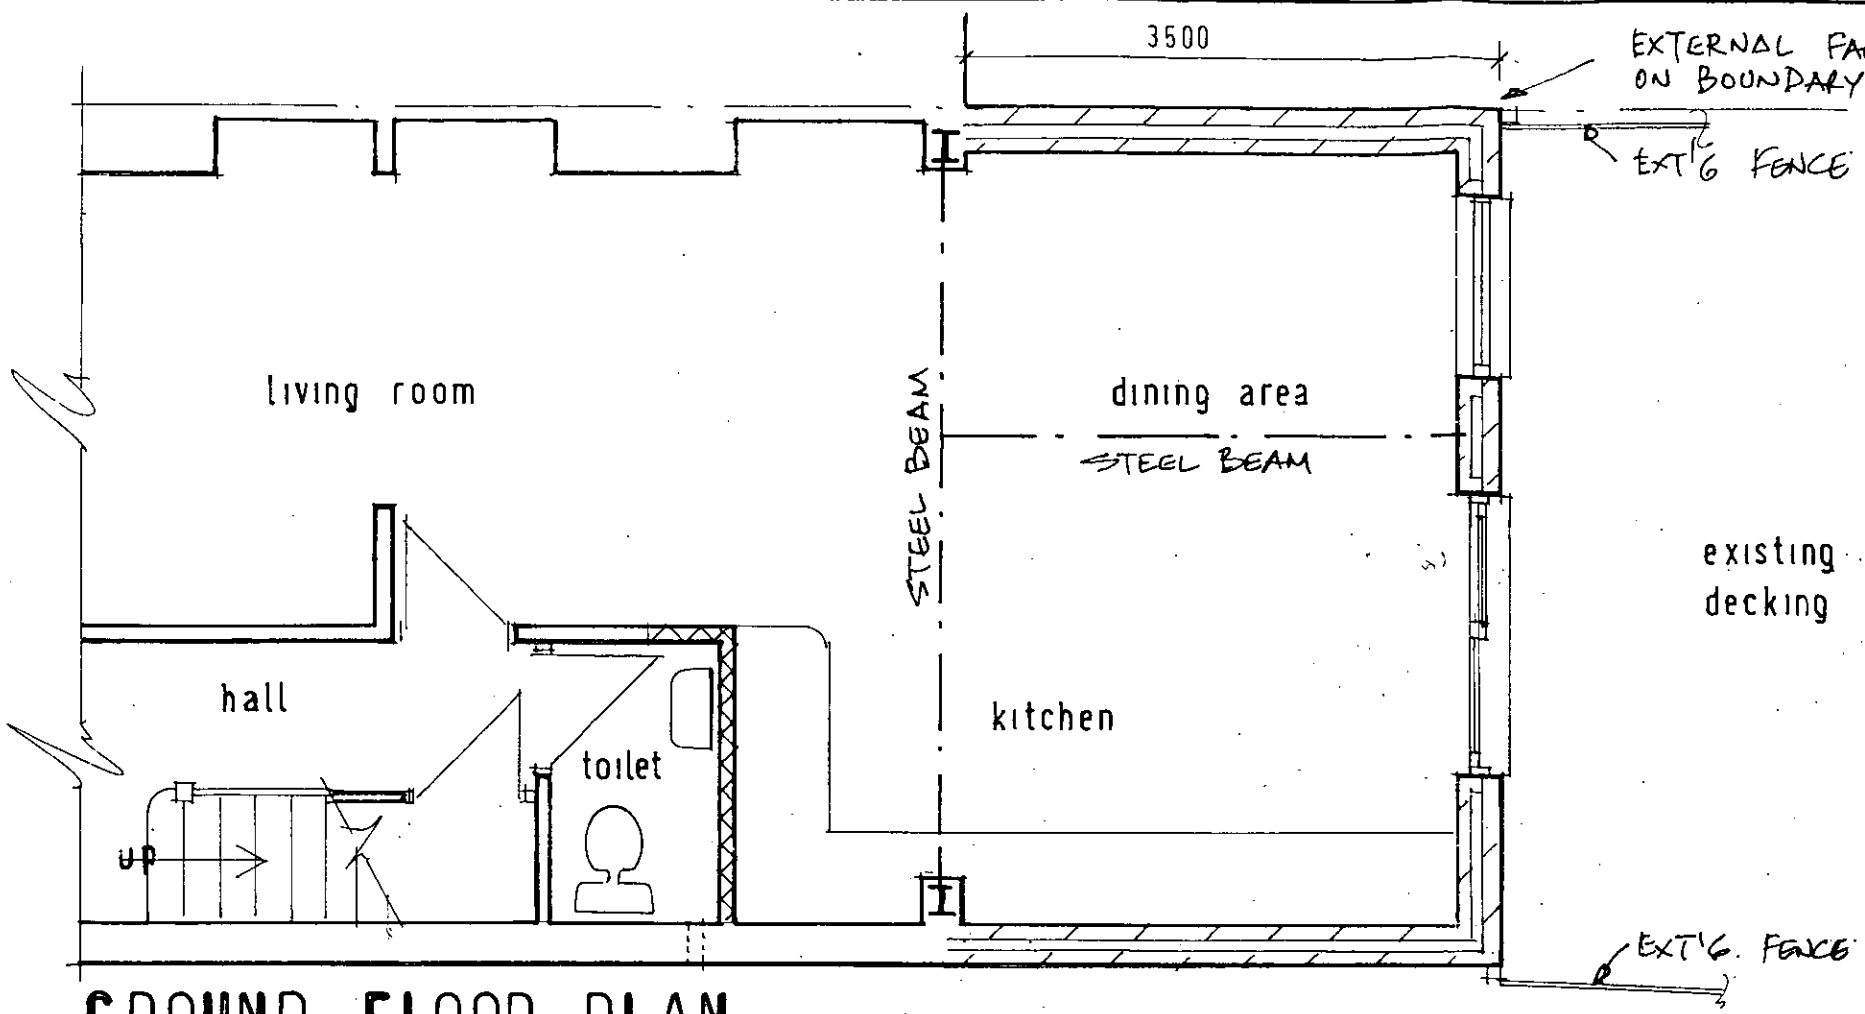

GROUND FLOOR PLAN

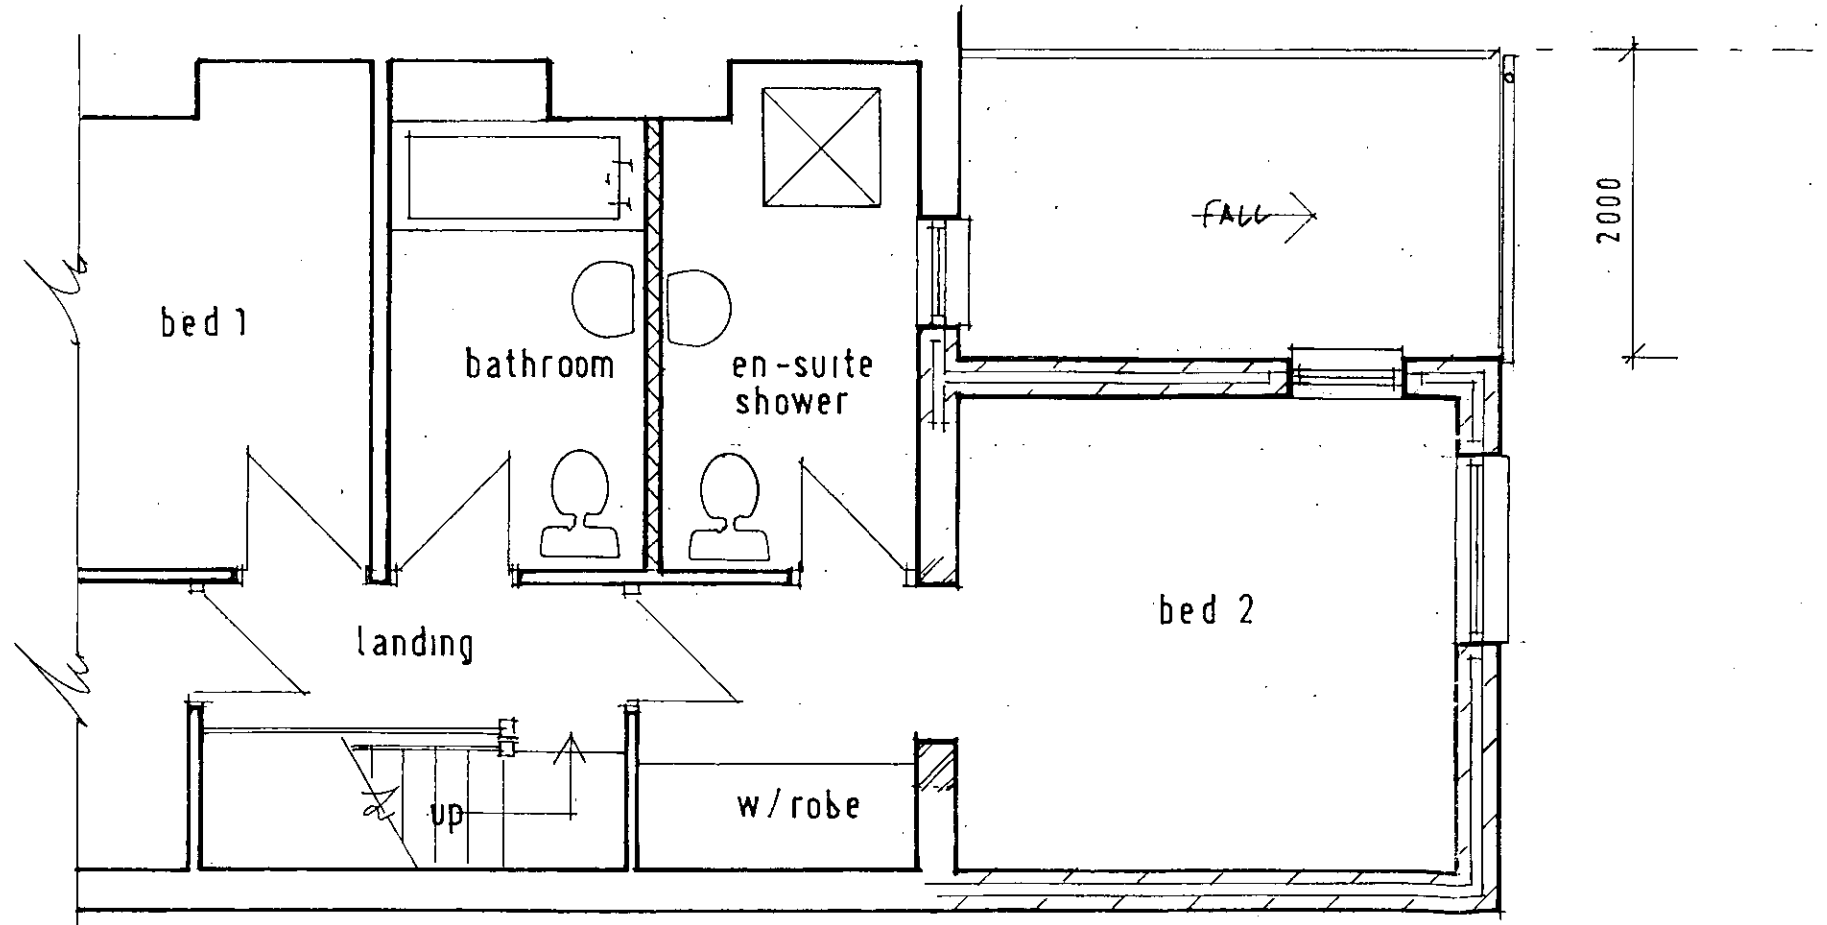

FIRST FLOOR PLAN

BOROUGH OF WORTHING
DEPOSITED 13·1·2012
TP. REF. No.
WB/ 966 , 11.

Scale bar 1:50 on A3 paper.

0 1 2 3 4 5 6

REV. A. WEST WINDOW REDUCED IN SIZE.

PLANNING APPROVAL SCHEME

scheme: PROPOSED EXTENSION & ALTERATIONS

at: 51 THE GARDENS, SOUTHWICK

client: MR. JON LEE

TVR DESIGNS

surveyors, architectural & planning consultants

39 The Gardens, Southwick, West Sussex. BN42 4AP

Telephone / Fax 01273 870085 Mobile 07932959620

E-mail: tvrstudio39@tiscali.co.uk

drawing number:	scale:	drawn:
1727 / 02 A	1:50	tvr
	date: november 2011	papersize A3

a	b	c	d	e	f	g	do not build to this drawing without approval stamp below
09 01 12.							