
Scale bar 1:50 on A3 paper.

0 1 2 3 4 5 6 7 8 9 10 M.

BOROUGH OF WORTHING
DEPOSITED 13 · 1 · 2012
TP. REF. No.
WB/ 966 / 11

REVISED PLAN

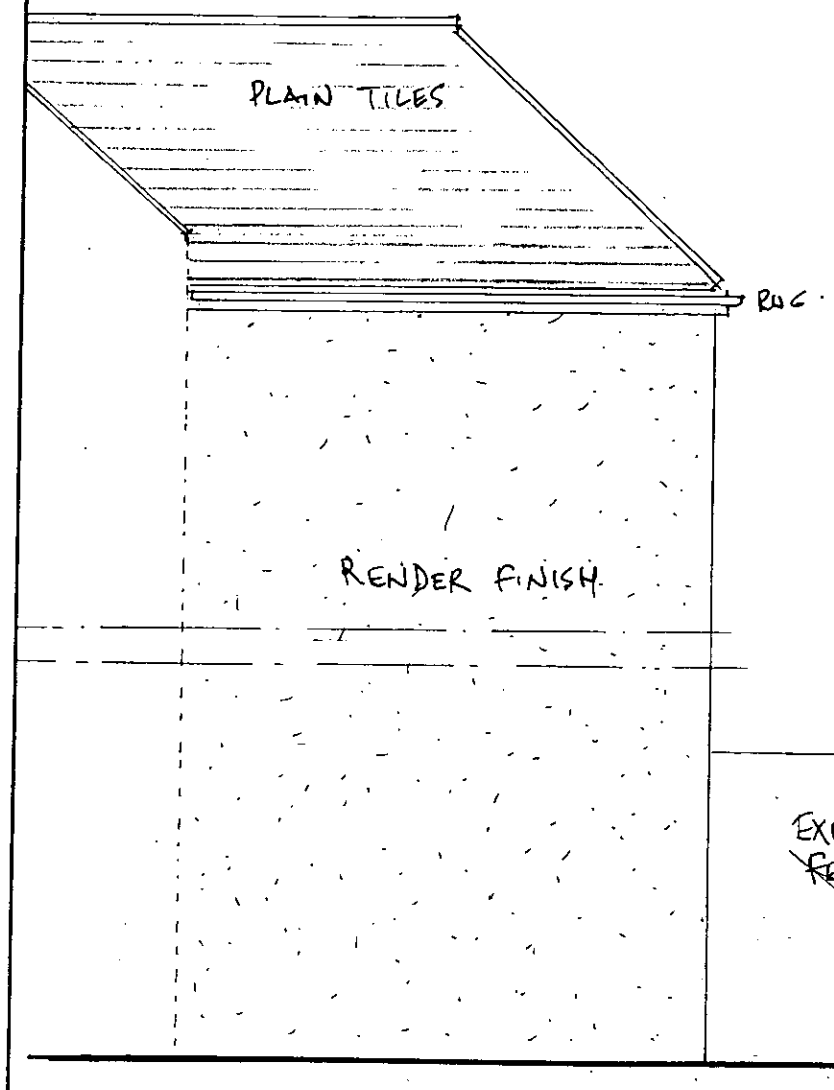

EAST



WEST



NORTH

ELEVATIONS

TVR DESIGNS

surveyors, architectural & planning consultants

39 The Gardens, Southwick, West Sussex. BN42 4AP

Telephone/Fax 01273 870085 Mobile 07932 969620

E-mail: tvrstudio39@tiscali.co.uk

scheme: PROPOSED EXTENSION	
at: 51 THE GARDENS, SOUTHWICK	
client: MR JON LEE	
scale 1:50	drawn tvr
date november 2011	paper size A3
drawing number: 1727/03 A	revisions: REV.A . 09.01.12. ROOF LOWERED & WEST WINDOW SMALLER.