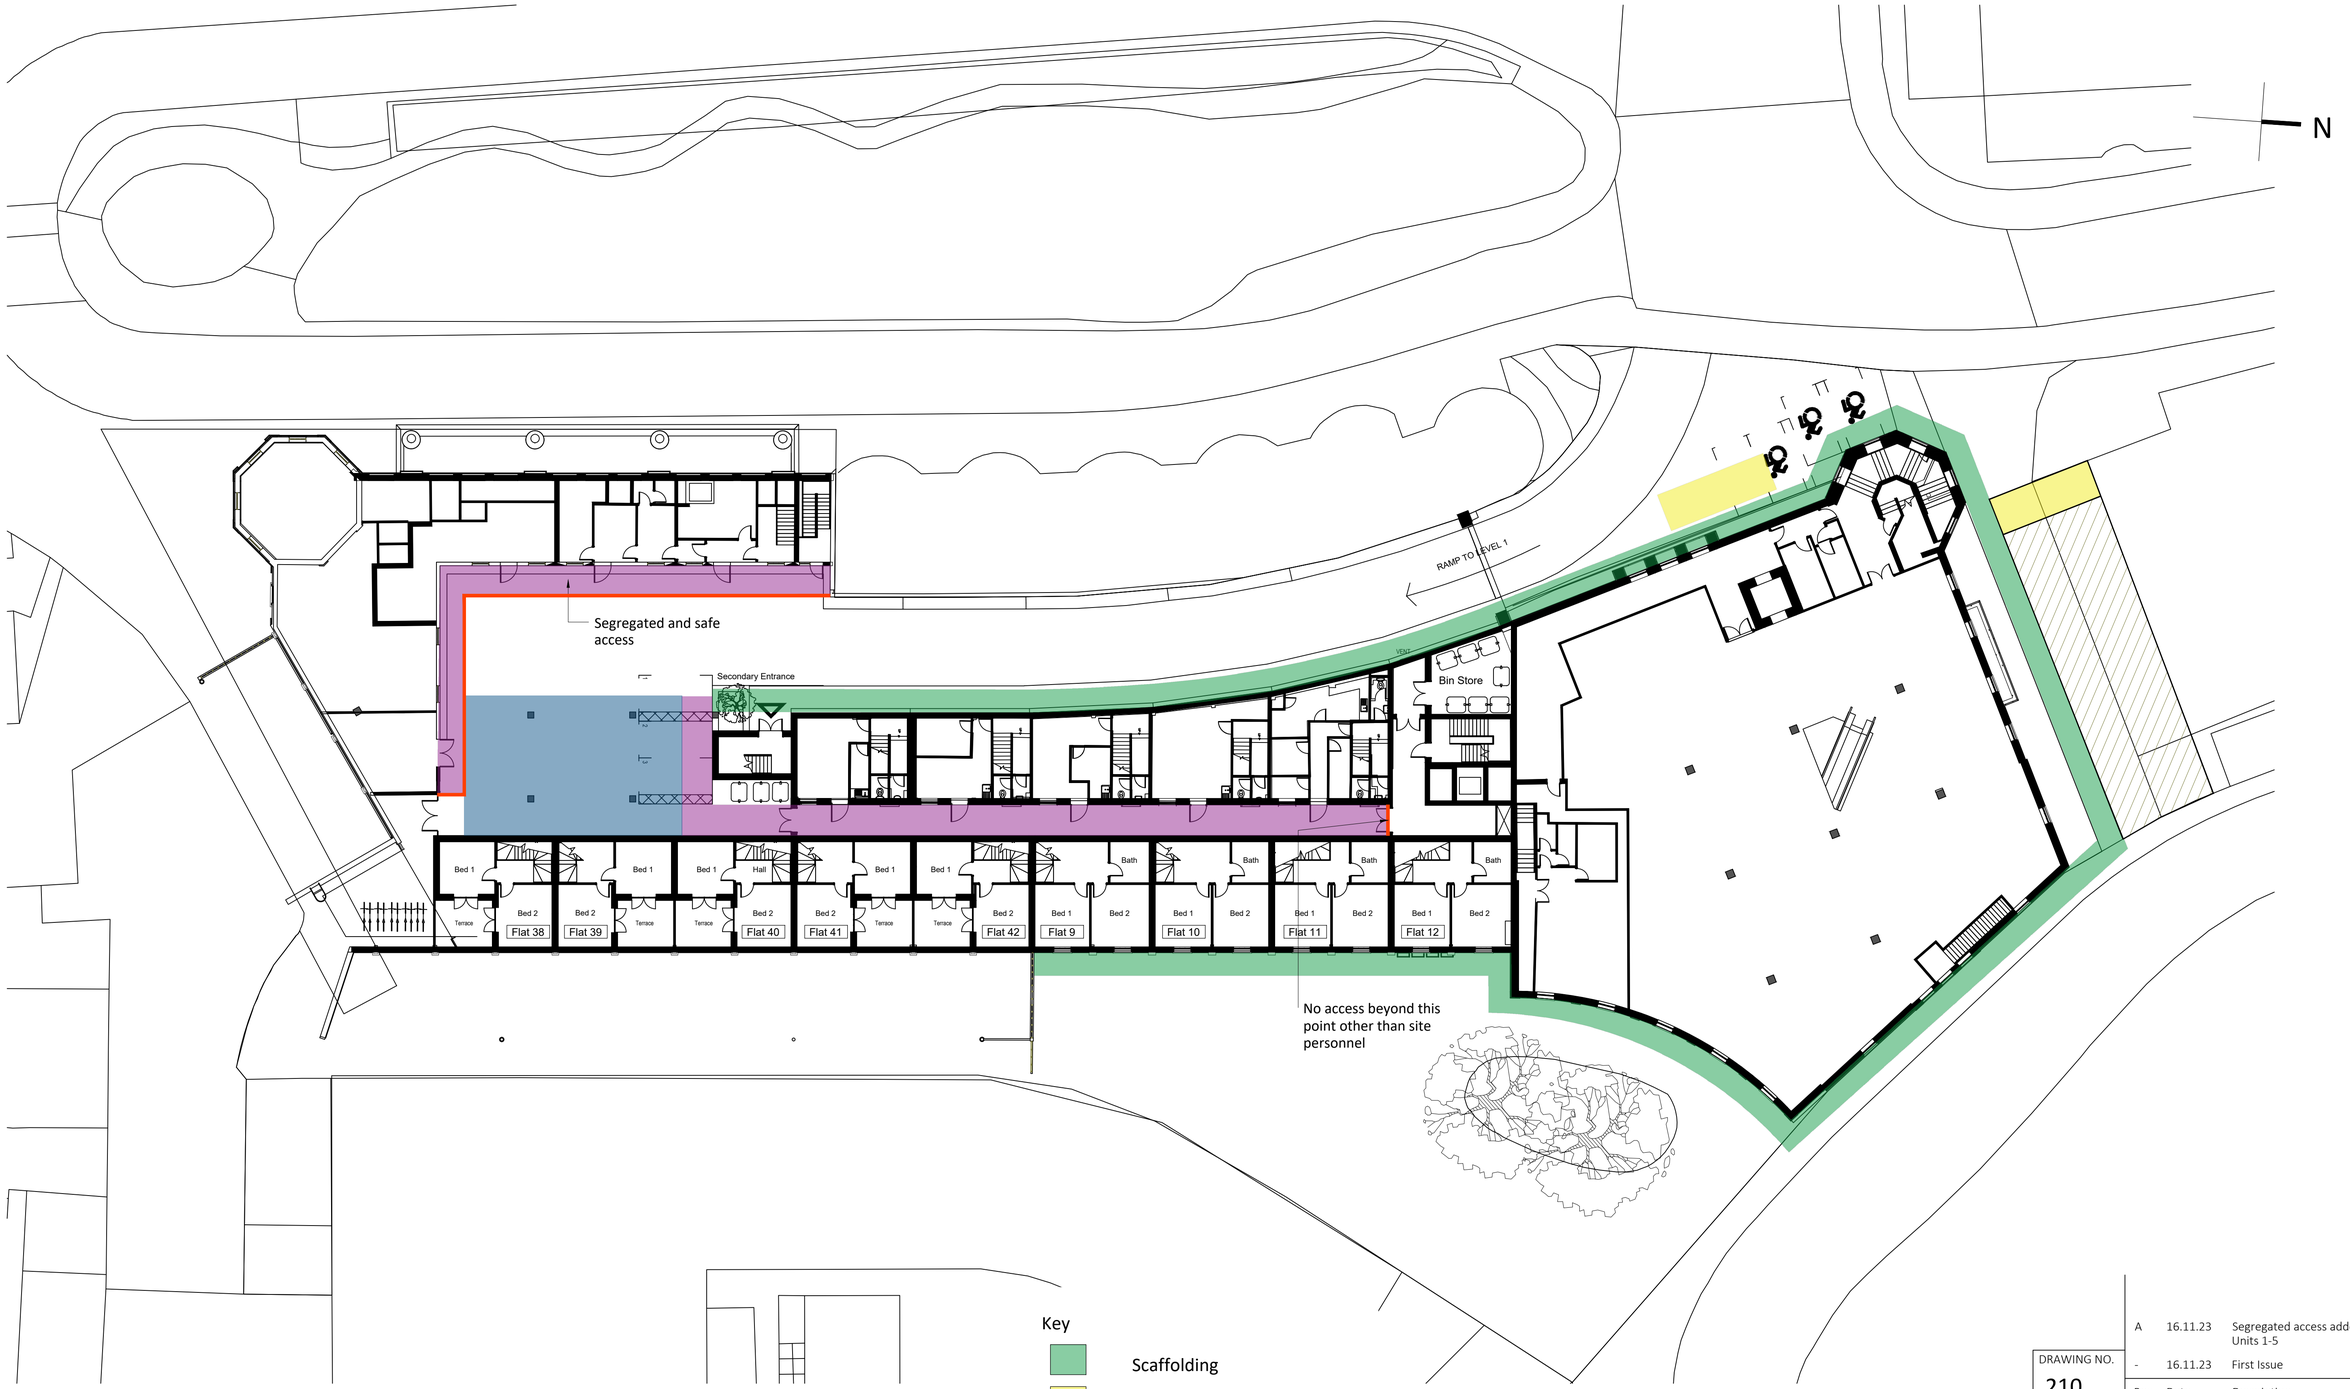

Site Logistics and Set Up Plan

Key

- Scaffolding
- Skips
- Commercial access to be maintained
- Deliveries & unloading
- Site compound with loading bay and kiosk
- Fencing

* Welfare and office will be in Unit 11 on Ground Floor

0m 4m 8m 12m 16m 20m

APPROVAL ISSUE

Rev	Date	Description
A	16.11.23	Segregated access added to Units 1-5
-	16.11.23	First Issue

DRAWING NO. 210

CLIENT: Cayuga 013 LLP

PROJECT: Montague Quarter, Worthing

NO. 1983

DRAWING TITLE: Site Logistics & Site Set UP Plan

SCALE: 1:200@A1

DATE: 16 Nov 2023

REVISION: A

ACCEL Consulting Ltd