
CITYZEN IS THE TRADING NAME FOR CITYZEN LIMITED; REGISTERED OFFICE: PRESTON PARK HOUSE, BRIGHTON, BN1 6SB; REGISTERED NUMBER: 10634993

A3 : 297 x 420

ASSUMED BOUNDARY LINE

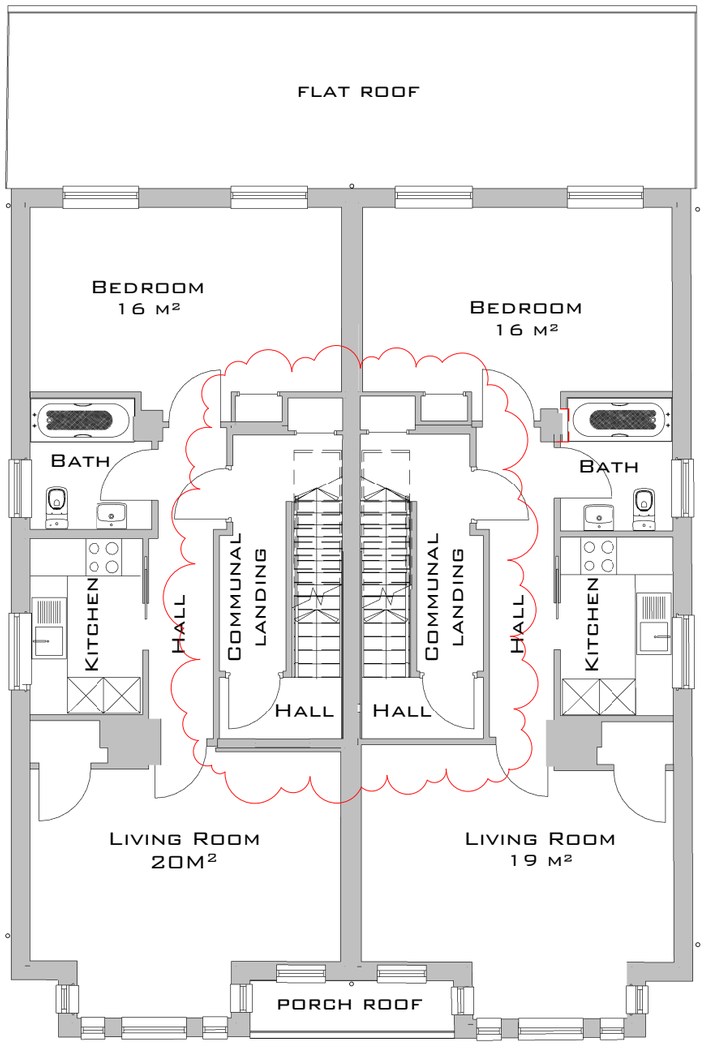

ASSUMED BOUNDARY LINE

FIRST FLOOR GA PLAN

1 : 100 @ A3

Notes:

- ALL DIMENSIONS ARE IN MM, UNLESS STATED OTHERWISE.
- DRAWINGS SHOULD ONLY BE SCALED FOR PLANNING PURPOSES. DO NOT SCALE FROM THIS DRAWING FOR CONSTRUCTION PURPOSES.
- ANY ERRORS OR OMISSIONS TO BE NOTIFIED TO CITYZEN IMMEDIATELY.
- CITYZEN IS NOT RESPONSIBLE FOR ANY BUILDING WORK THAT IS CARRIED OUT ON SITE.
- THIS DRAWING IS FOR PLANNING PURPOSES ONLY - DO NOT BUILD FROM THIS DRAWING.

Rev	Date	Revision	drawn	Checked	Approved
C	29.09.20	Edits after planning & BCO comments	AG	RS	RS
B	20.09.09	NMA revision	AG	AG	AG
A	14.08.20	Edits to client's revision	AG	AG	AG

PLANNING

0M 1M 2M 3M 4M 5M 10M

Scale Bar @ 1:100

N

CLIENT: Adur and Worthing Council

PROJECT: 7-9 Albion Street, Southwick, BN42 4DN

TITLE: Proposed First Floor Plan

CITYZEN ARCHITECTURE | ENVIRONMENT
MARITIME HOUSE
BASIN ROAD NORTH
HOVE
EAST SUSSEX
BN41 1WR
CONTACT@CITYZENDESIGN.CO.UK
WWW.CITYZENDESIGN.CO.UK
01273 915010
Chartered Institute of Architectural Technologists
Registered Practice

SCALE: 1 : 100 @ A3

DESIGNER: Roman Schnecker

©COPYRIGHT CITYZEN LIMITED

DATE: 13.08.20

DRAWING: PROJECT REF - DRG NO. (REVISION)
2014 -PL - 251 - (C)