
6 Rooks Acre Cottages - tree felling application

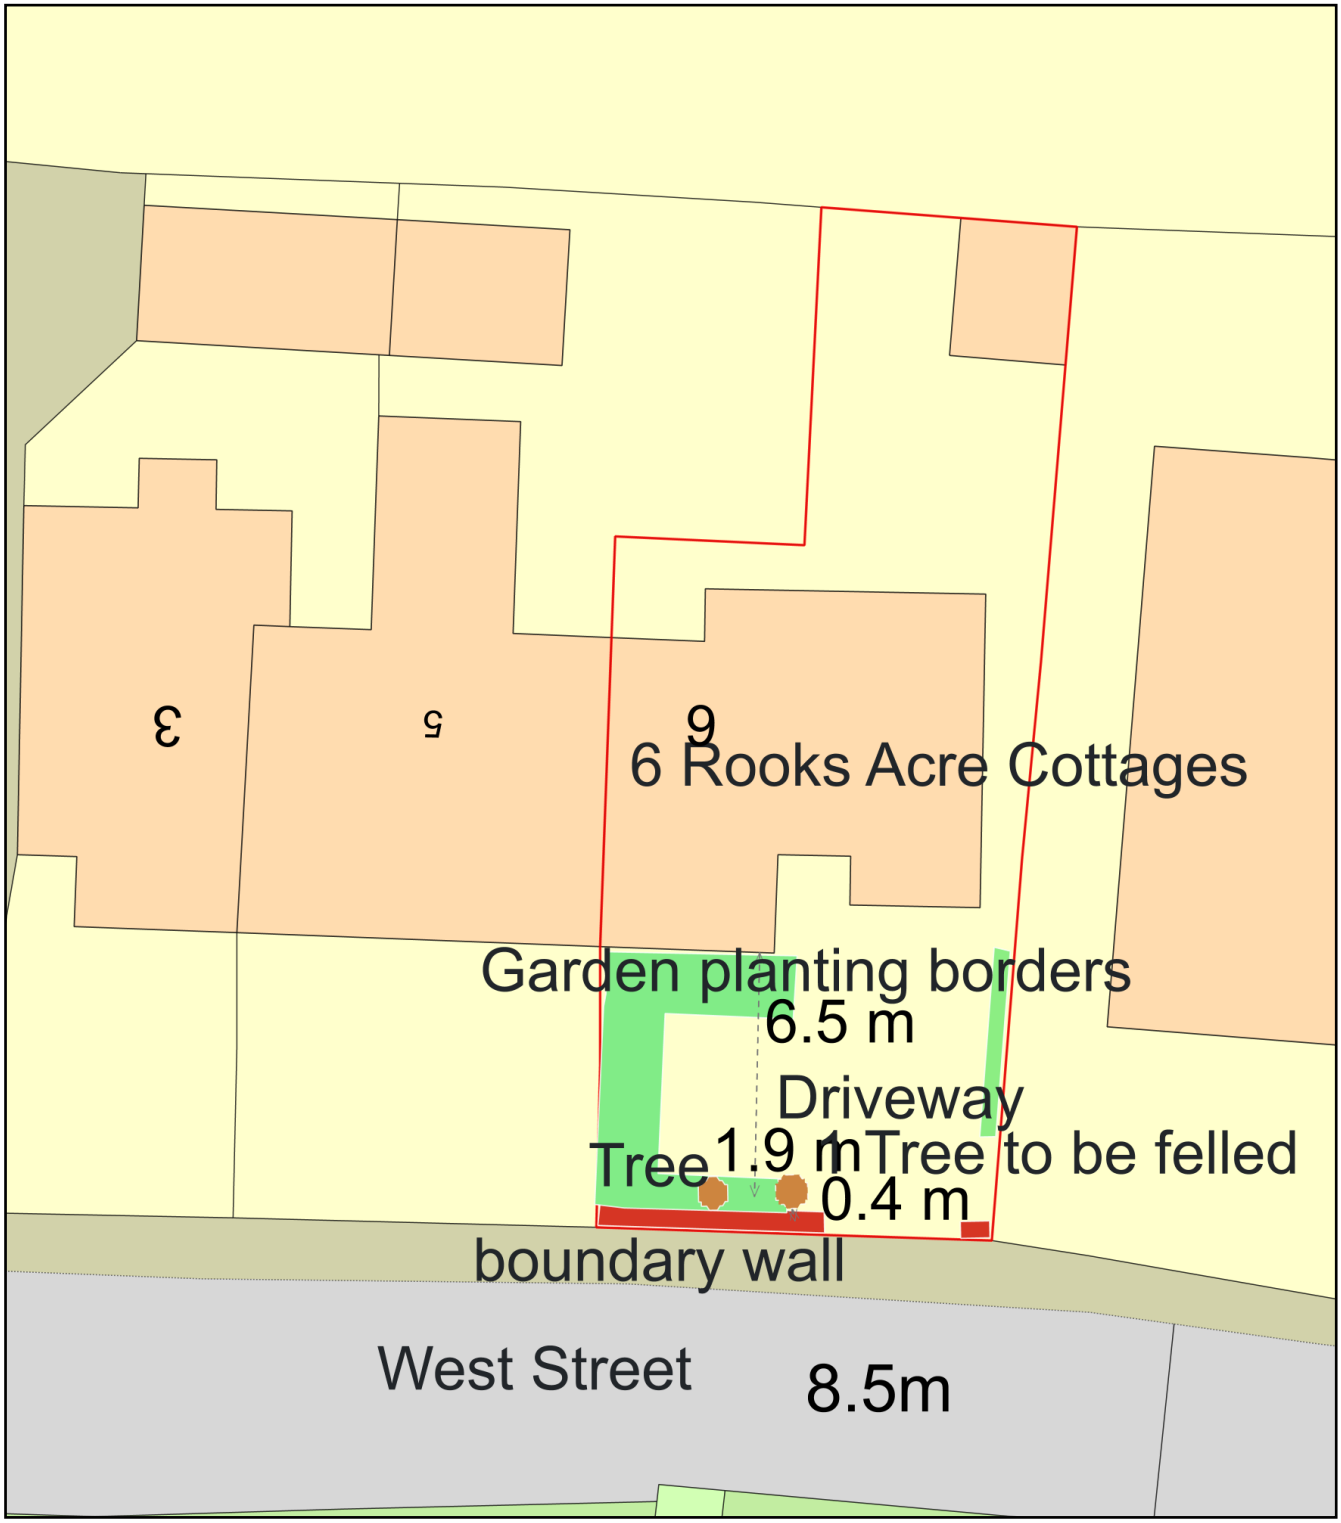

0 10

Metres

N

ReQuestaPlan

Plan Produced for:	Fraser Addiscott-Black
Date Produced:	03 Jun 2024
Plan Reference Number:	TQRQM24155171546391
Scale:	1:200 @ A4

© Crown copyright and database rights 2023 OS 100042766