Existing

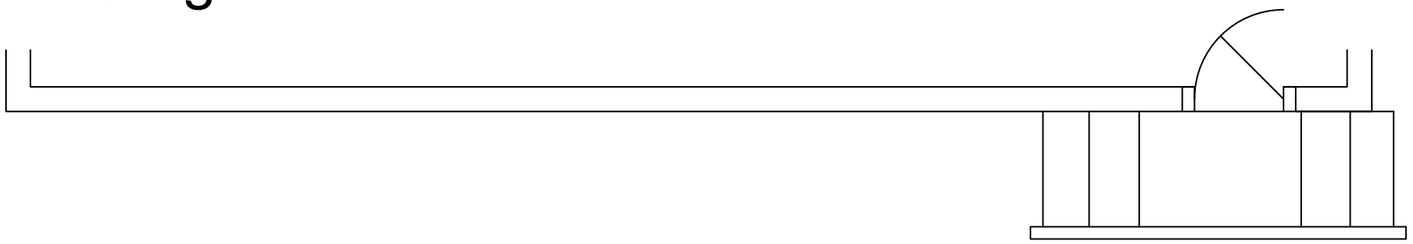

Proposed

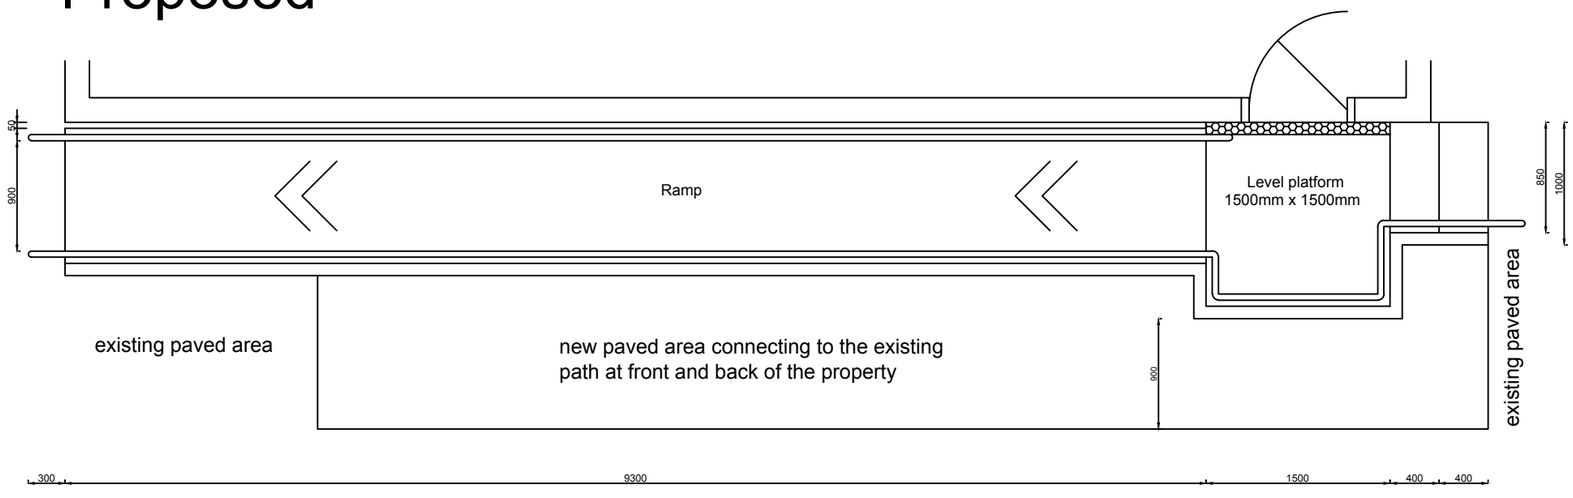

0 50 100

Mrs Betty Gaul
4 Regent Close
The Broadway
Lancing
BN15 8NZ

Access Adaptations

Scale: 1:50
Date: AUG 2019
Drawn: Zeki Kurekci

004/REG

/01

ADUR & WORTHING HOME IMPROVEMENT ASSISTANCE
ADUR & WORTHING COUNCILS
PORTLAND HOUSE
RICHMOND ROAD
WORTHING
BN11 1HS