
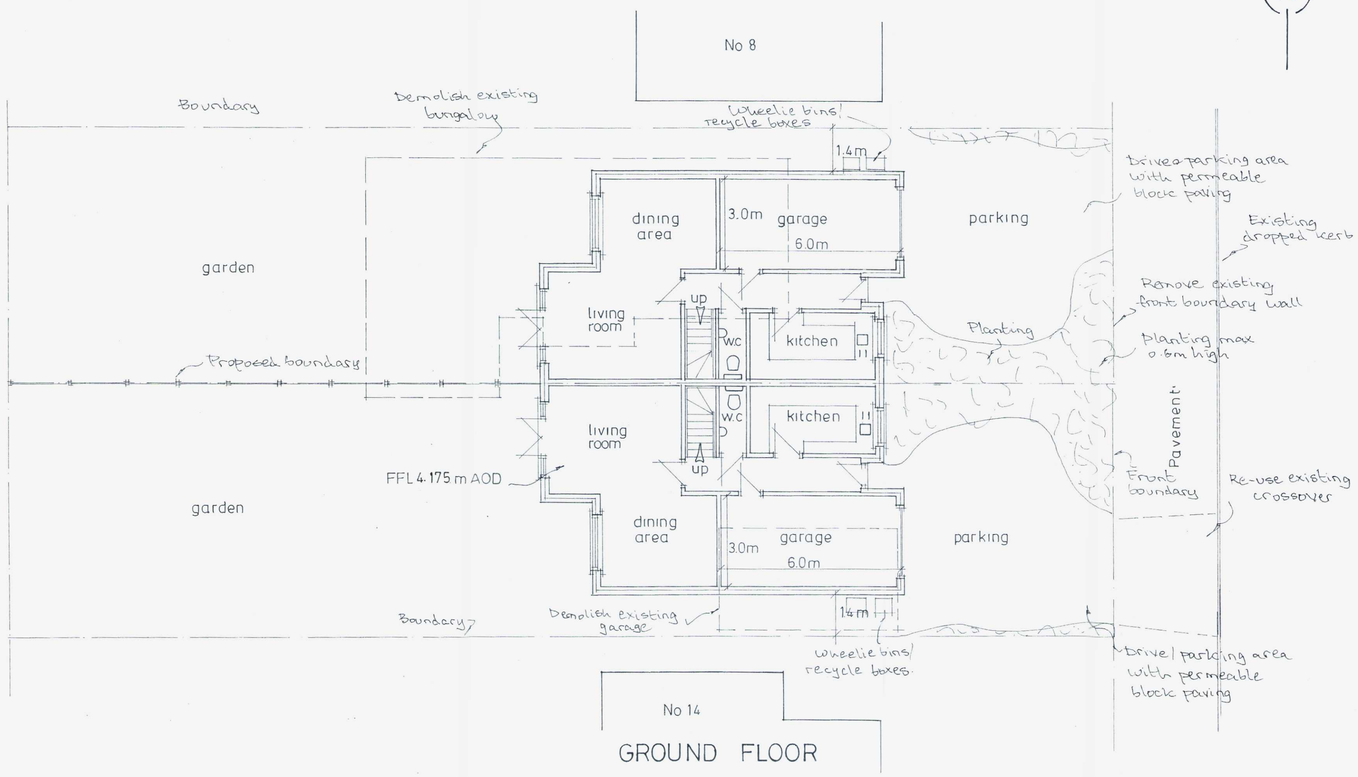



GROUND FLOOR

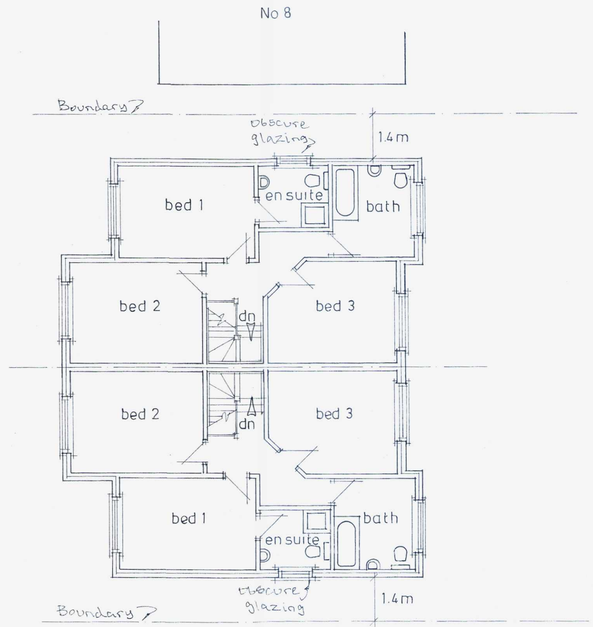

FIRST FLOOR

0 10m


Scale bar 1:100

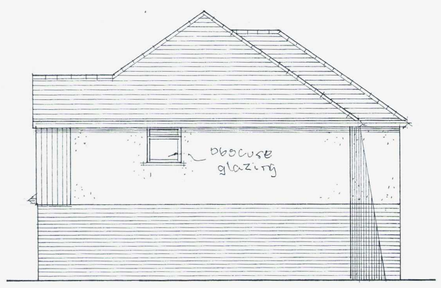

North Elevation




East Elevation

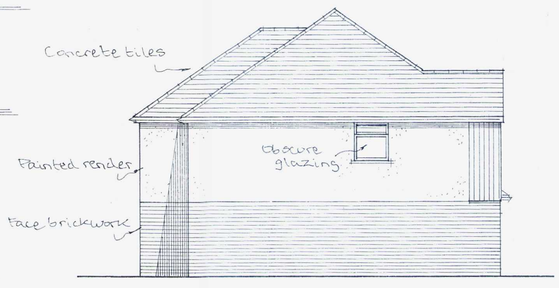

South Elevation




West Elevation

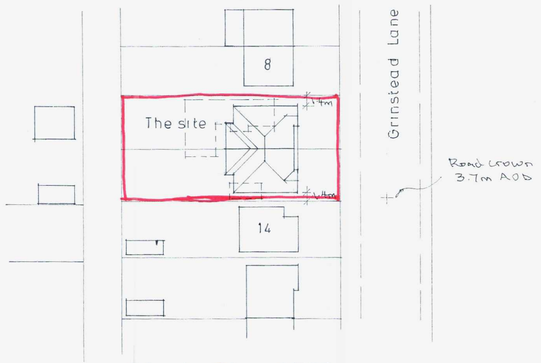

Block Plan 1:500

0 10m

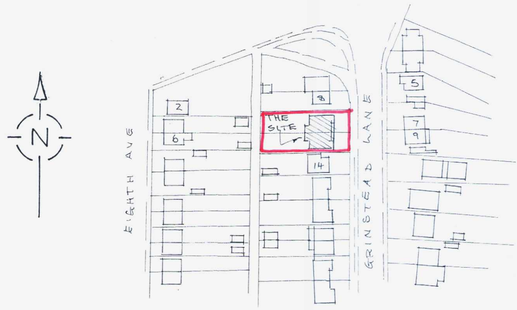

Site Plan 1:1250

0 10 20m

A		
	Date	Revisions

© copyright

AMENDMENT

ADUR & WORTHING PLANNING SERVICES
PLAN AWDM/ 0560/19
DATE VALID Rec: 1/7/19

Client
Mr J.Blankson

Job Title
Proposed Dwellings

Drawing Title
10 Grinstead Lane, Lancing

Scale 1:100

Date | Drawn by

Drg No. 437/02a | Rev.

841 x 594mm A1