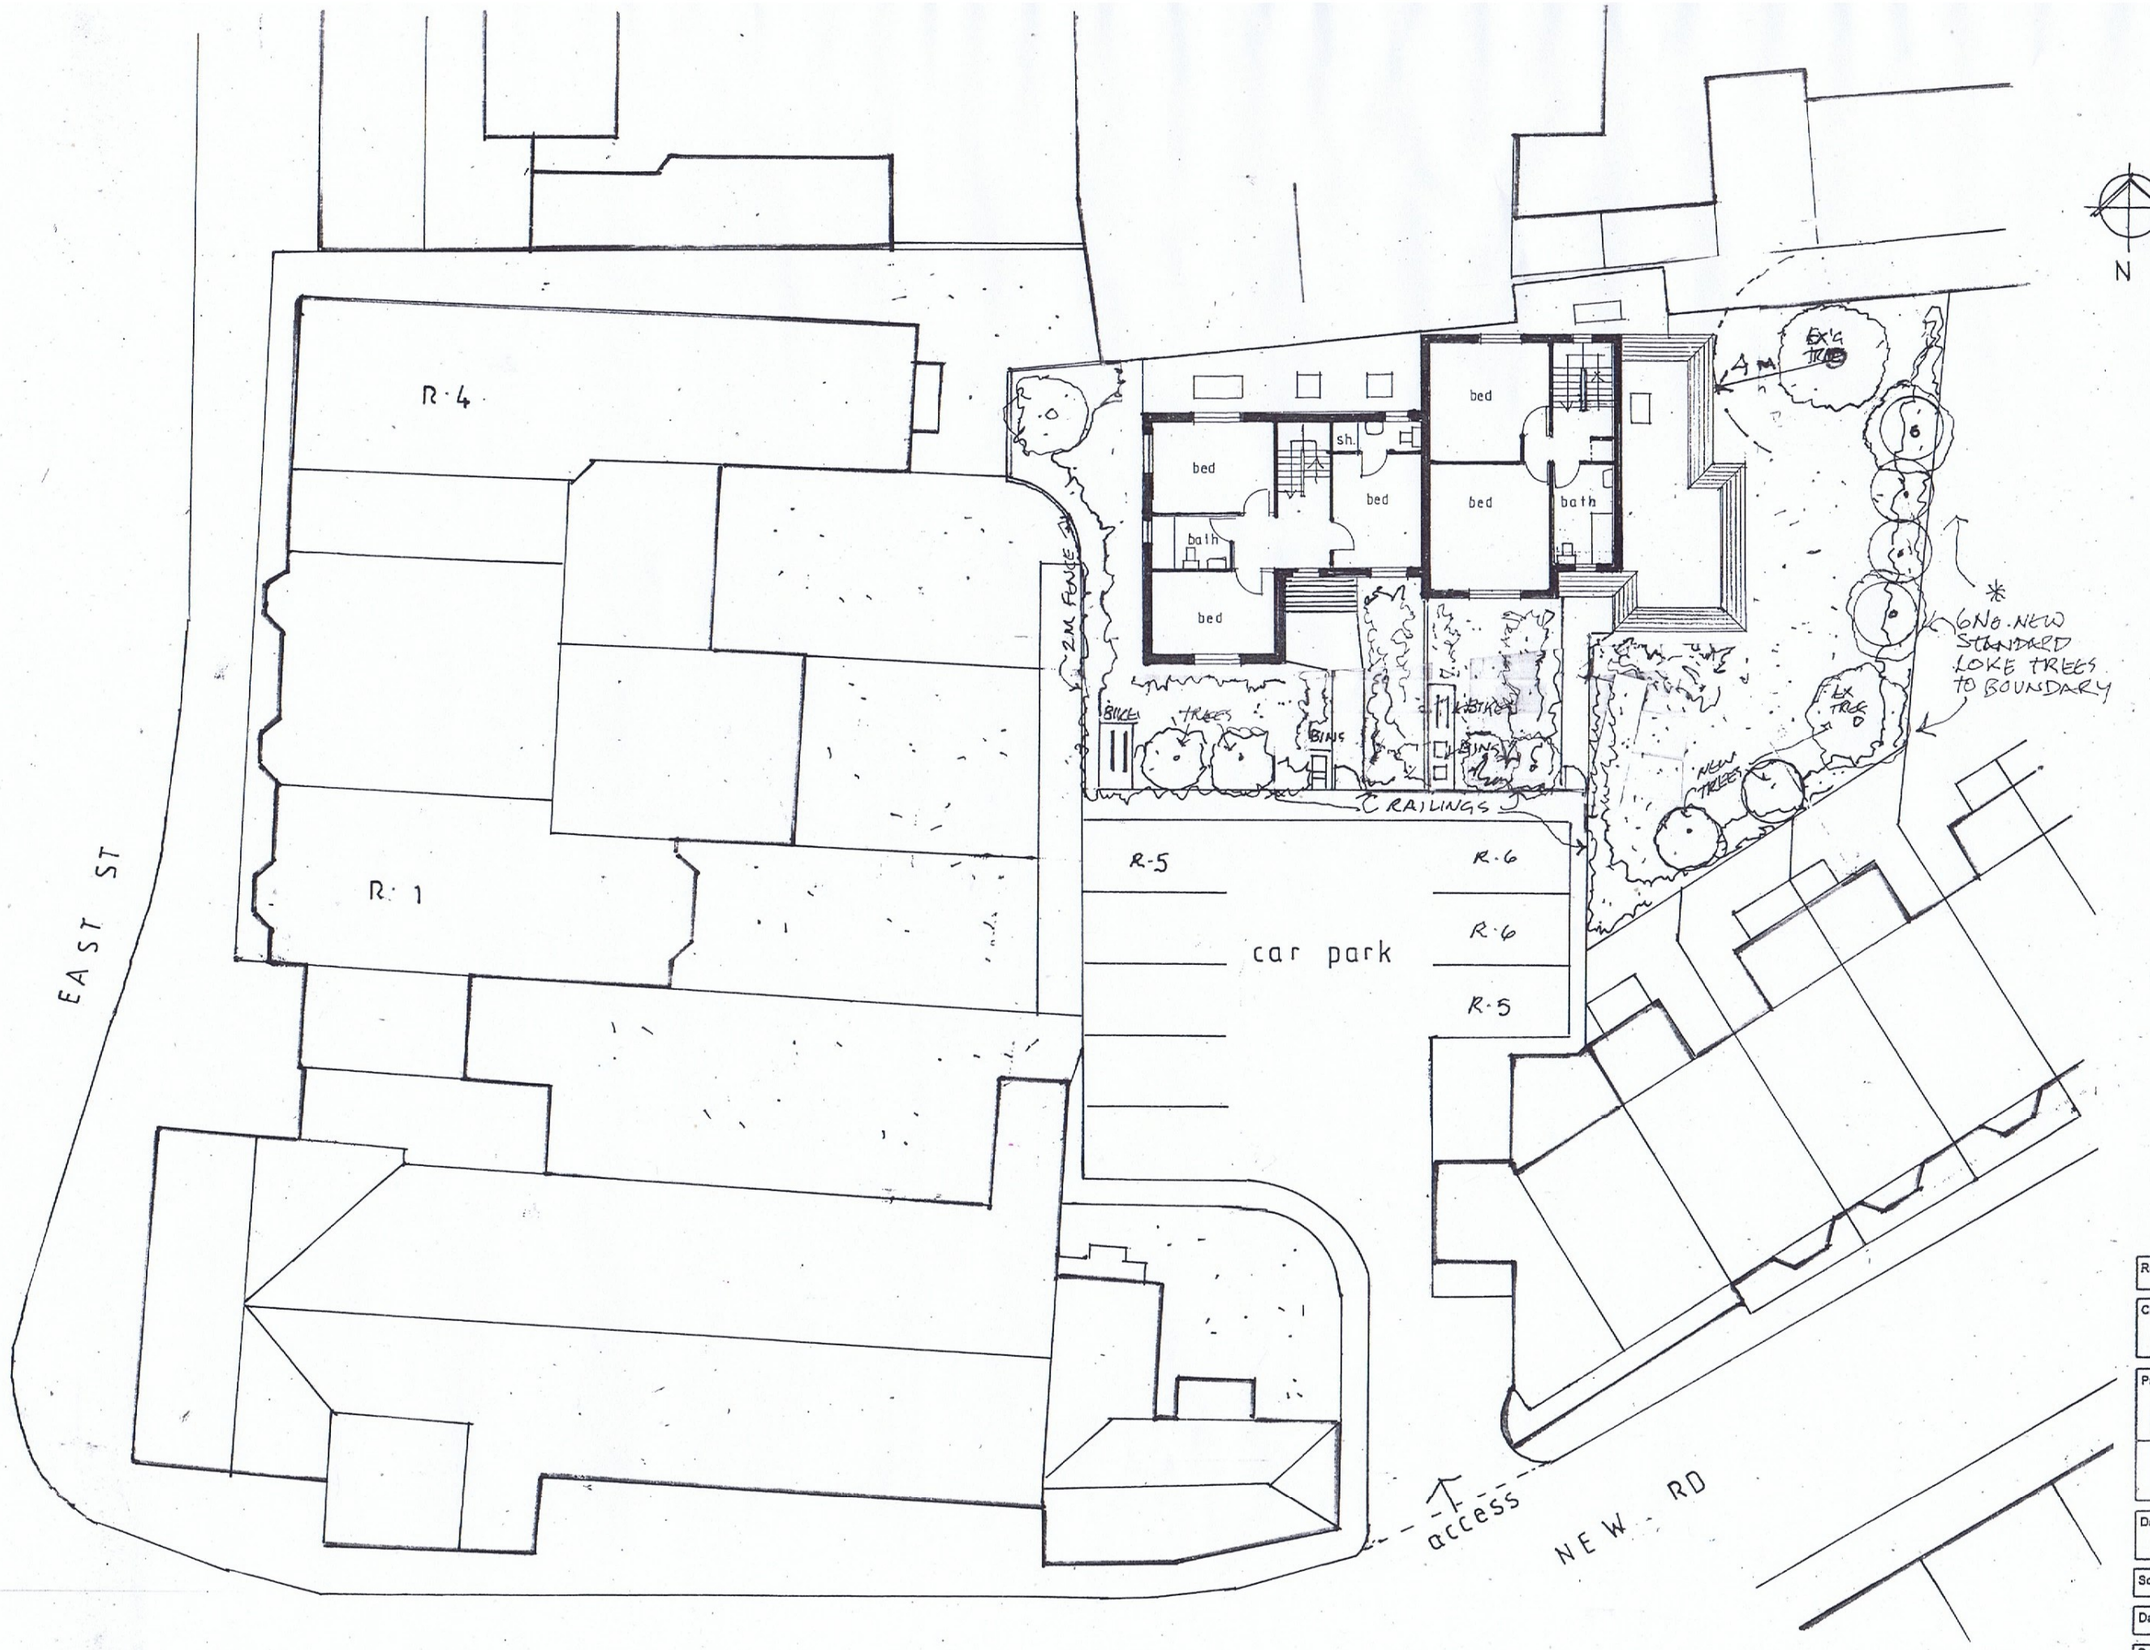

Revisions	
Client	G. MAYO
Project Title	NEW RD SEMI'S
Drawing Title	SITE PLAN
Scale(s)	1:200 @ A3
Date	Drawn By
Drawing Number	345 06 Revision 9