




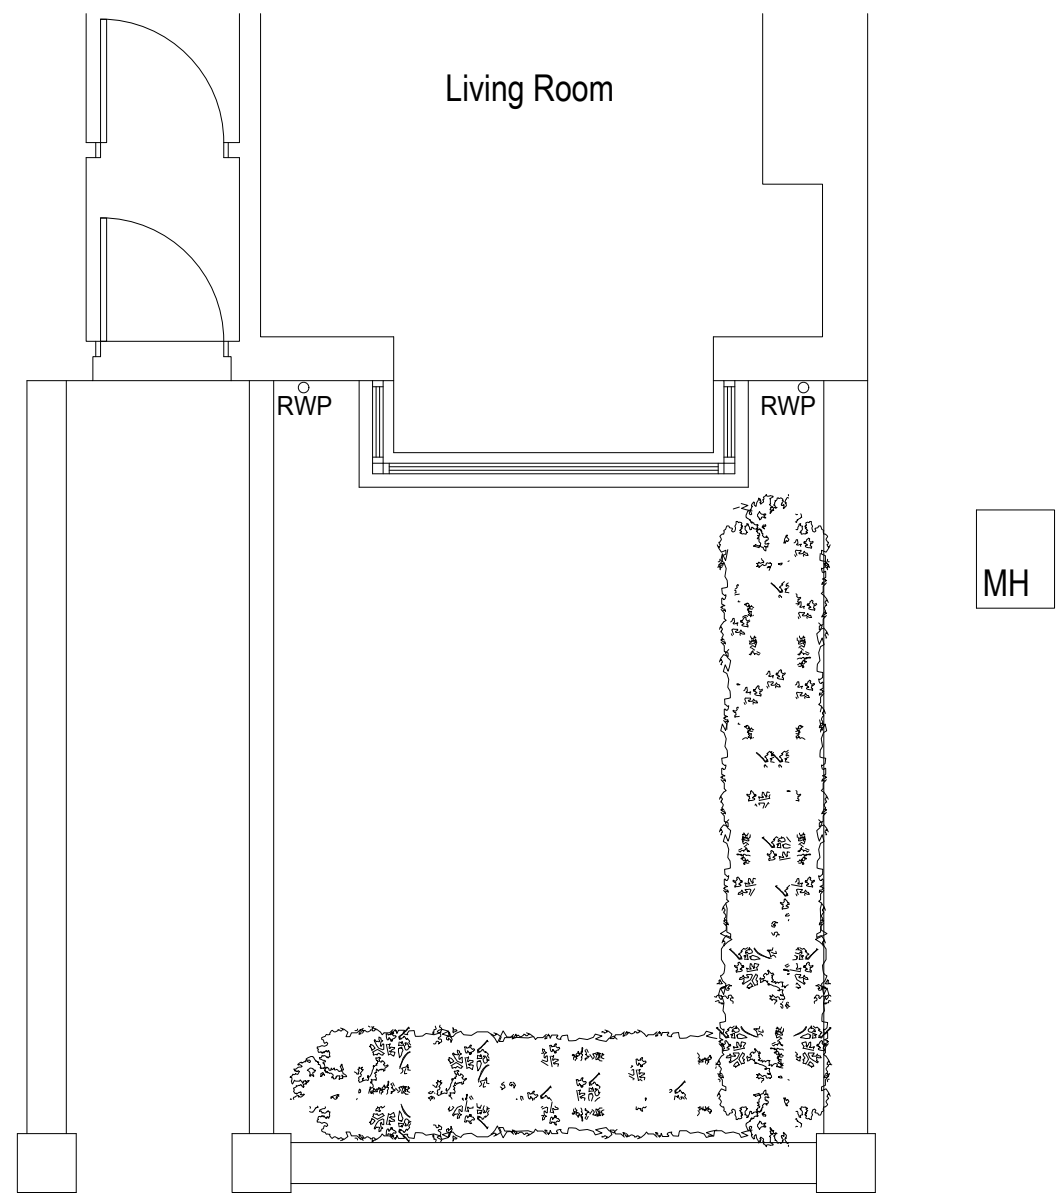


Existing Front Garden Plan 1:50

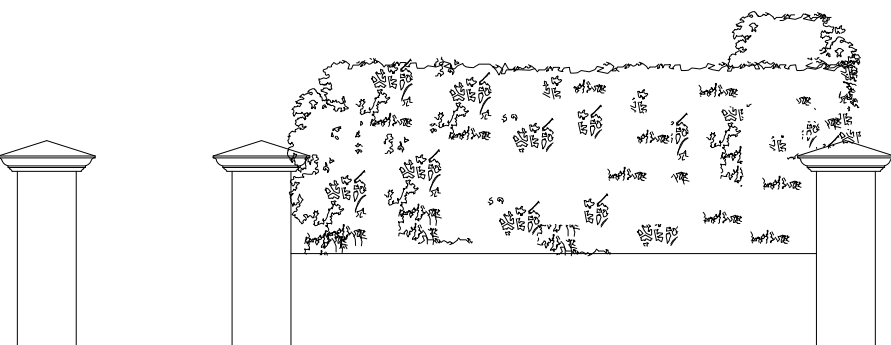

Existing Front Wall Elevation 1:50

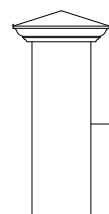


Proposed Side Wall Elevation 1:50

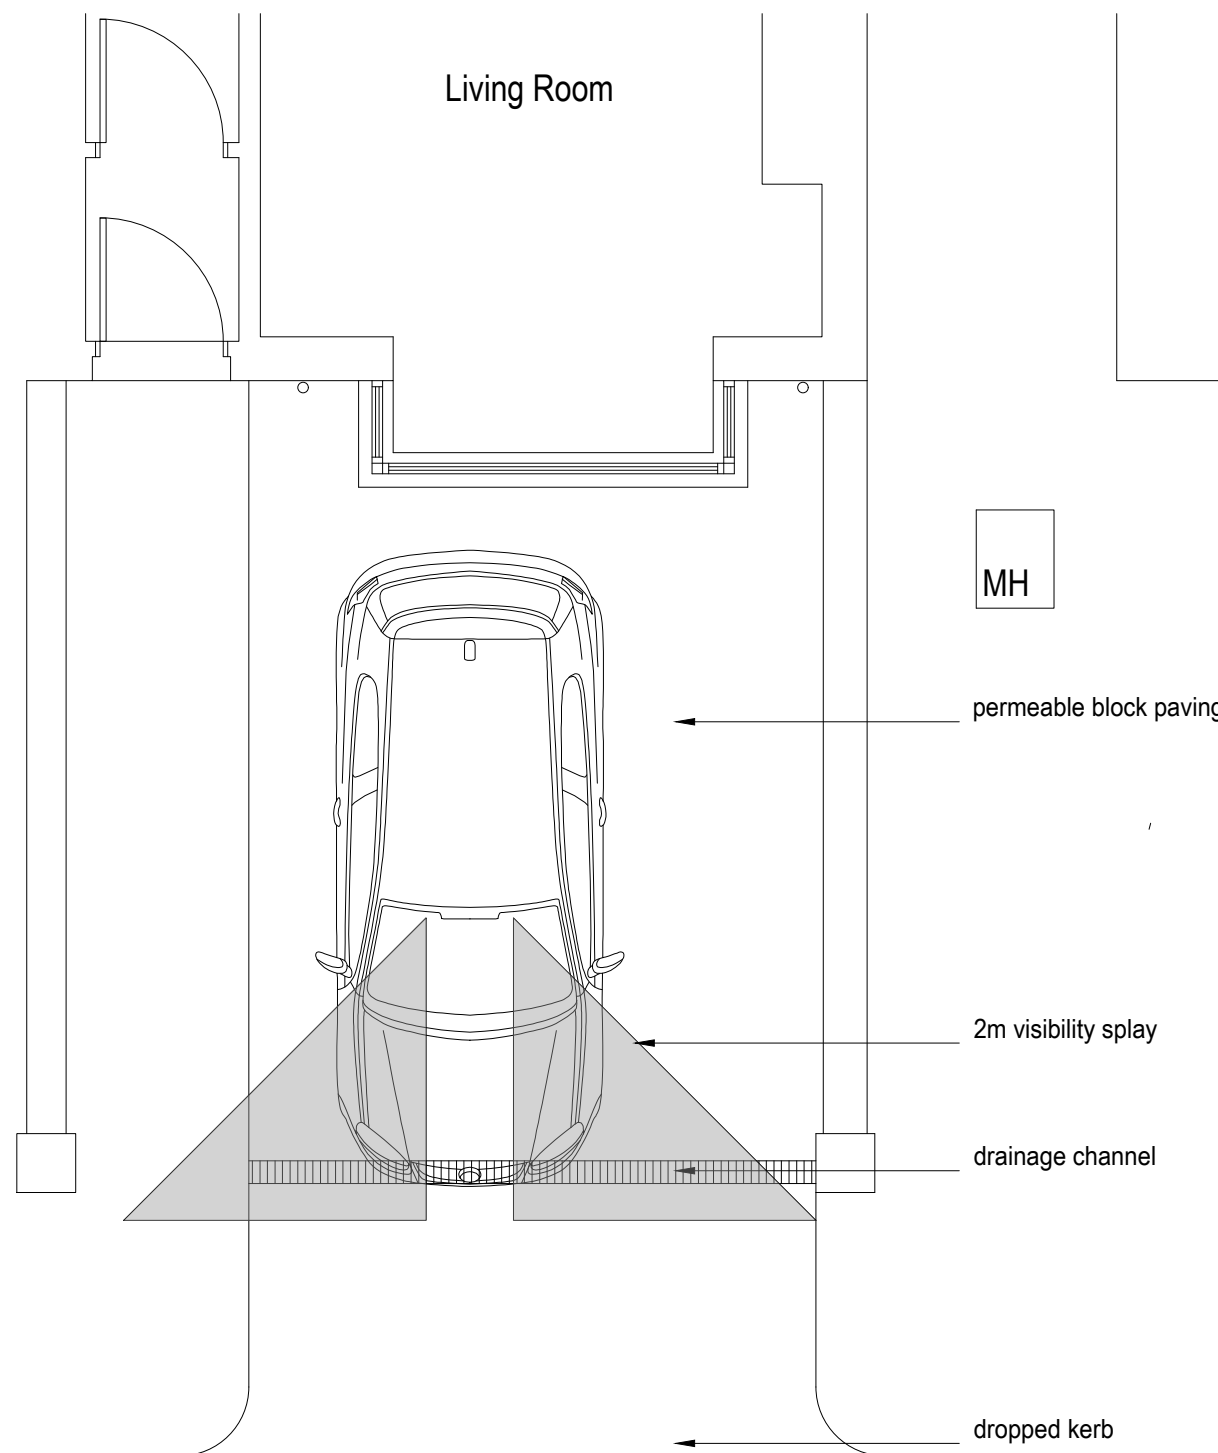


Proposed Front Garden Plan 1:50



Proposed Front Wall Elevation 1:50

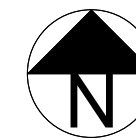

1:1250

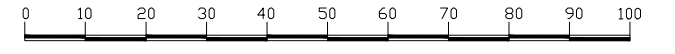

1:50



amendments

bpm Architectural Services Ltd.

client	Florence de Carteret		
project	29 Southview Road Southwick BN42 4TW		
project ref:	3238	Drawing No.	04
drawing title	Existing and Proposed Front Garden		
drawn by	AW		
date	Apr 26	scale	1:50@ A2
www.bpmnet.co.uk info@bpmnet.co.uk			

Check all dimensions on site before all work is commenced

All goods materials workmanship to conform with current building regs BSS and COP's