
1-3 Ham Road Block Plan

Proposed.

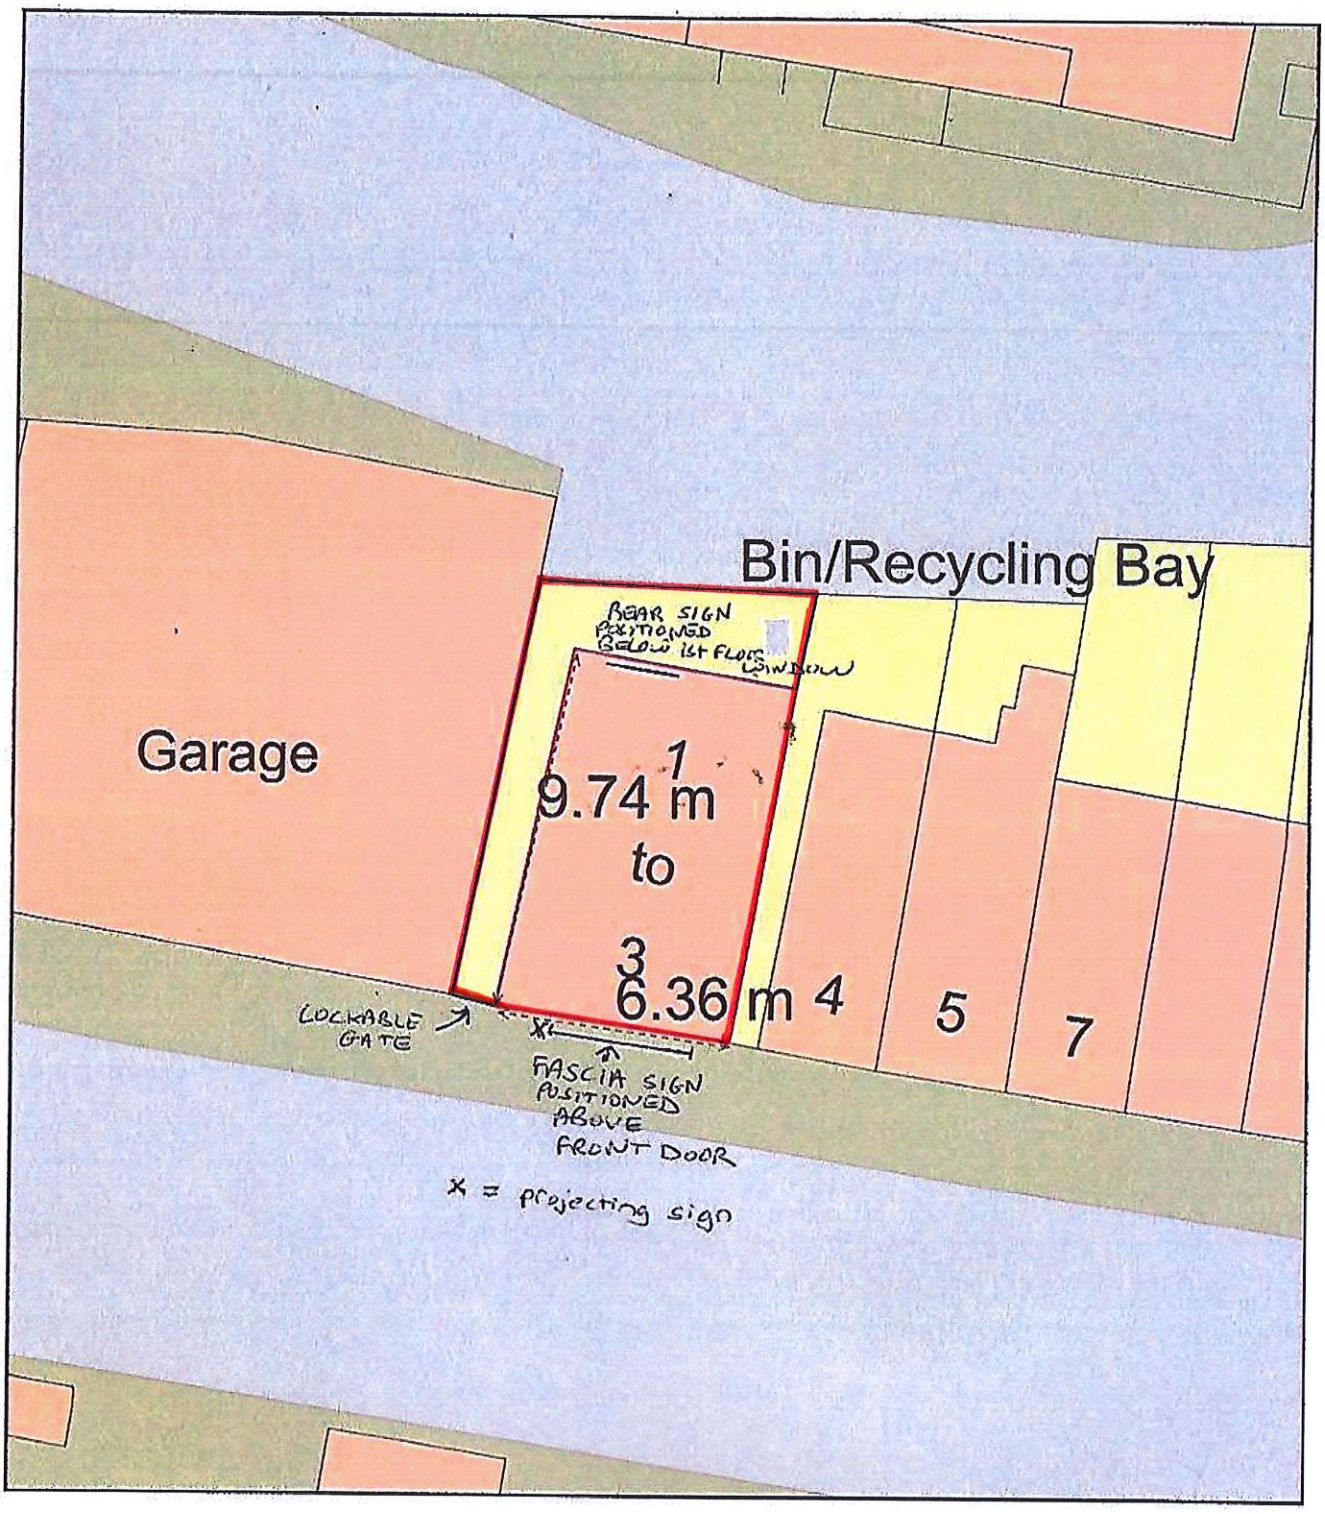

0 10

Metres

N

ReQuestaPlan

Plan Produced for: Patrick O'Donoghue

Date Produced: 09 Apr 2021

Plan Reference Number: TQRQM21099144321481

Scale: 1:200 @ A4

© Crown copyright and database rights 2021 OS 100042766