CLIENT: Mr Ian Felton

PROJECT: 14 Southdown Road, Southwick


DRAWING TITLE: Existing Elevations

SCALE: 1:50 @ A2 **DRAWING NO:** SR-002 Rev 0




SCALE 1:50 @ A2


EXISTING FRONT ELEVATION [LOOKING SOUTH]

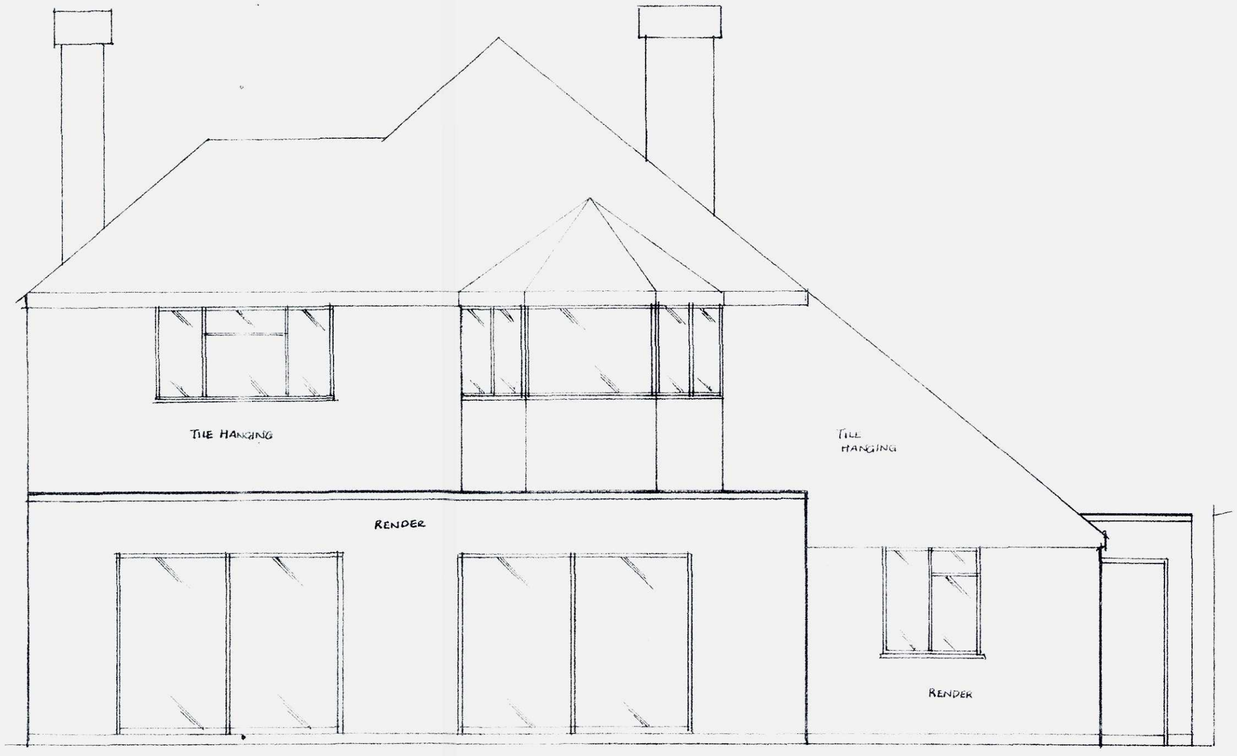

EXISTING REAR ELEVATION [LOOKING NORTH]

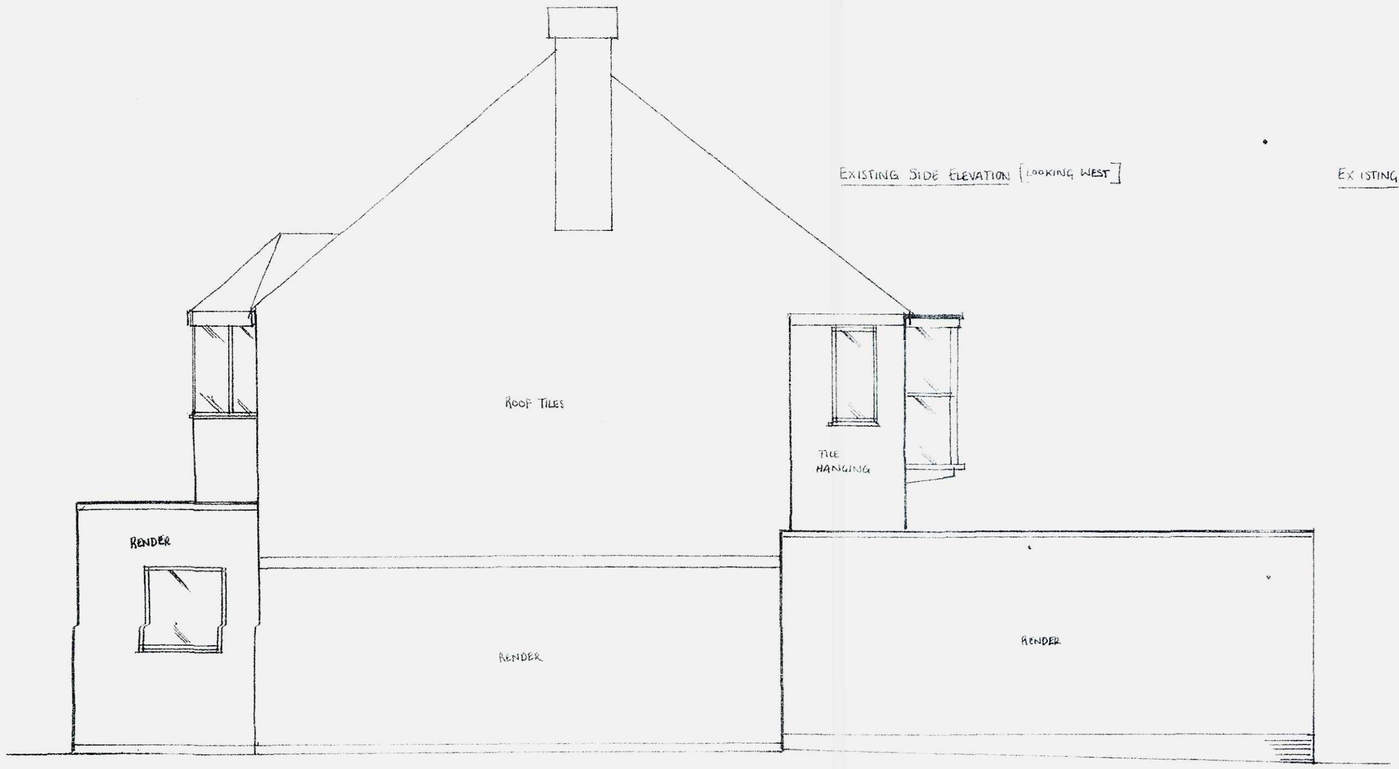

EXISTING SIDE ELEVATION [LOOKING WEST]

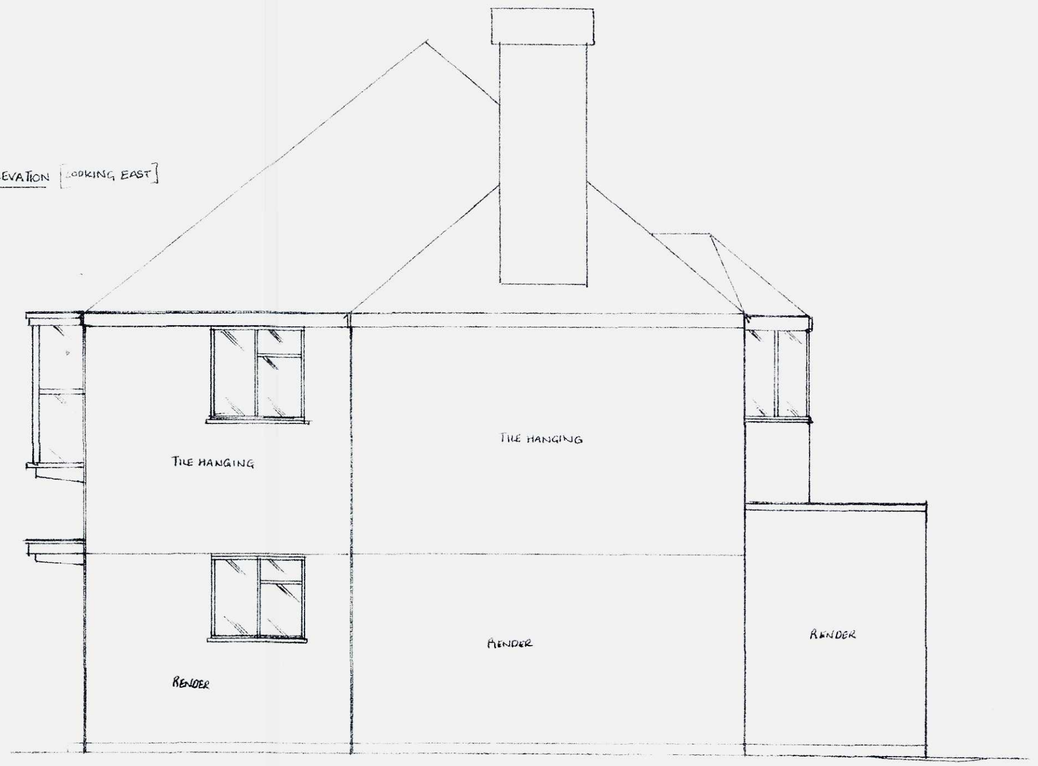

EXISTING SIDE ELEVATION [LOOKING EAST]