


PROPOSED SINGLE STOREY SIDE EXTENSION AND NEW PITCHED ROOF TO REPLACE EXISTING FLAT ROOF 3 SAXONS,
SHOREHAM BN43 5JE


PROPOSED AND EXISTING ELEVATIONS

DRG NO 2025/5/4 REV XB



SCALE 1:50 AND 100 @ A3

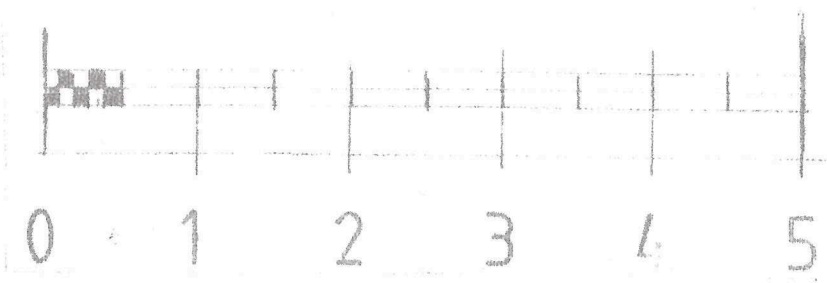

1:50 at A3

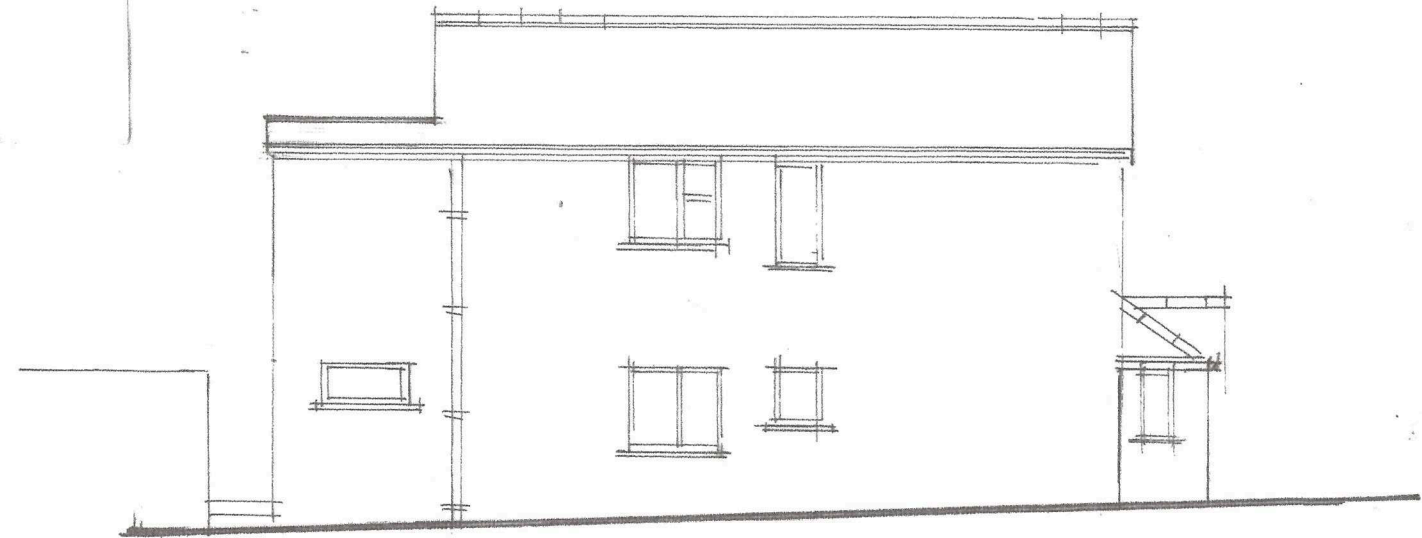

existing (South)

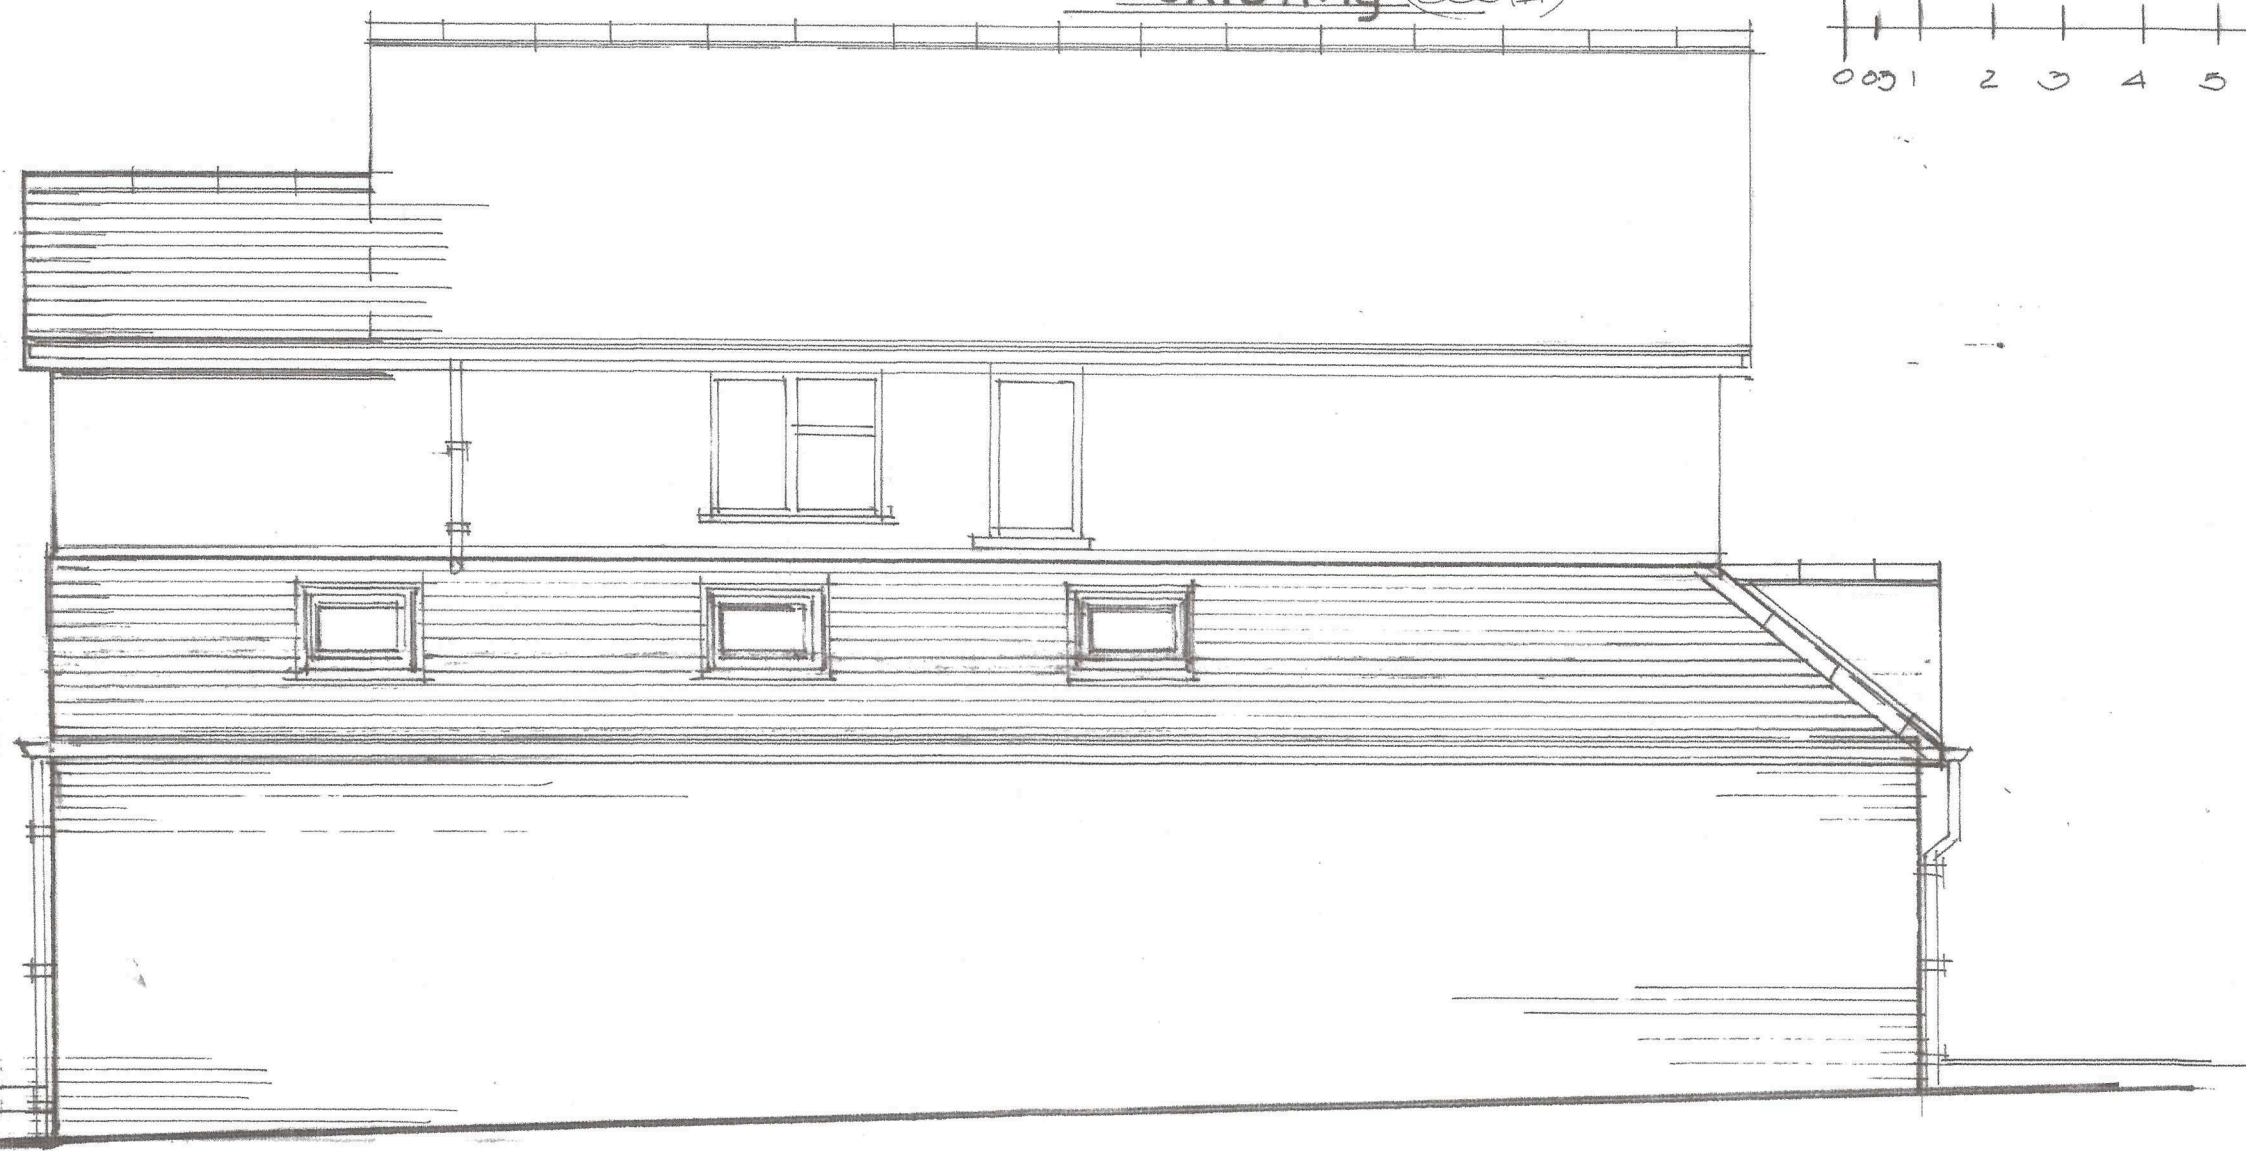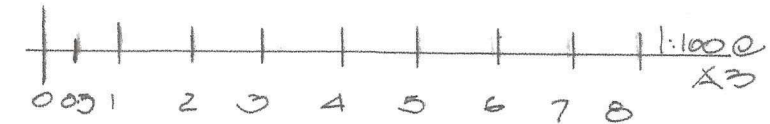

proposed (South)