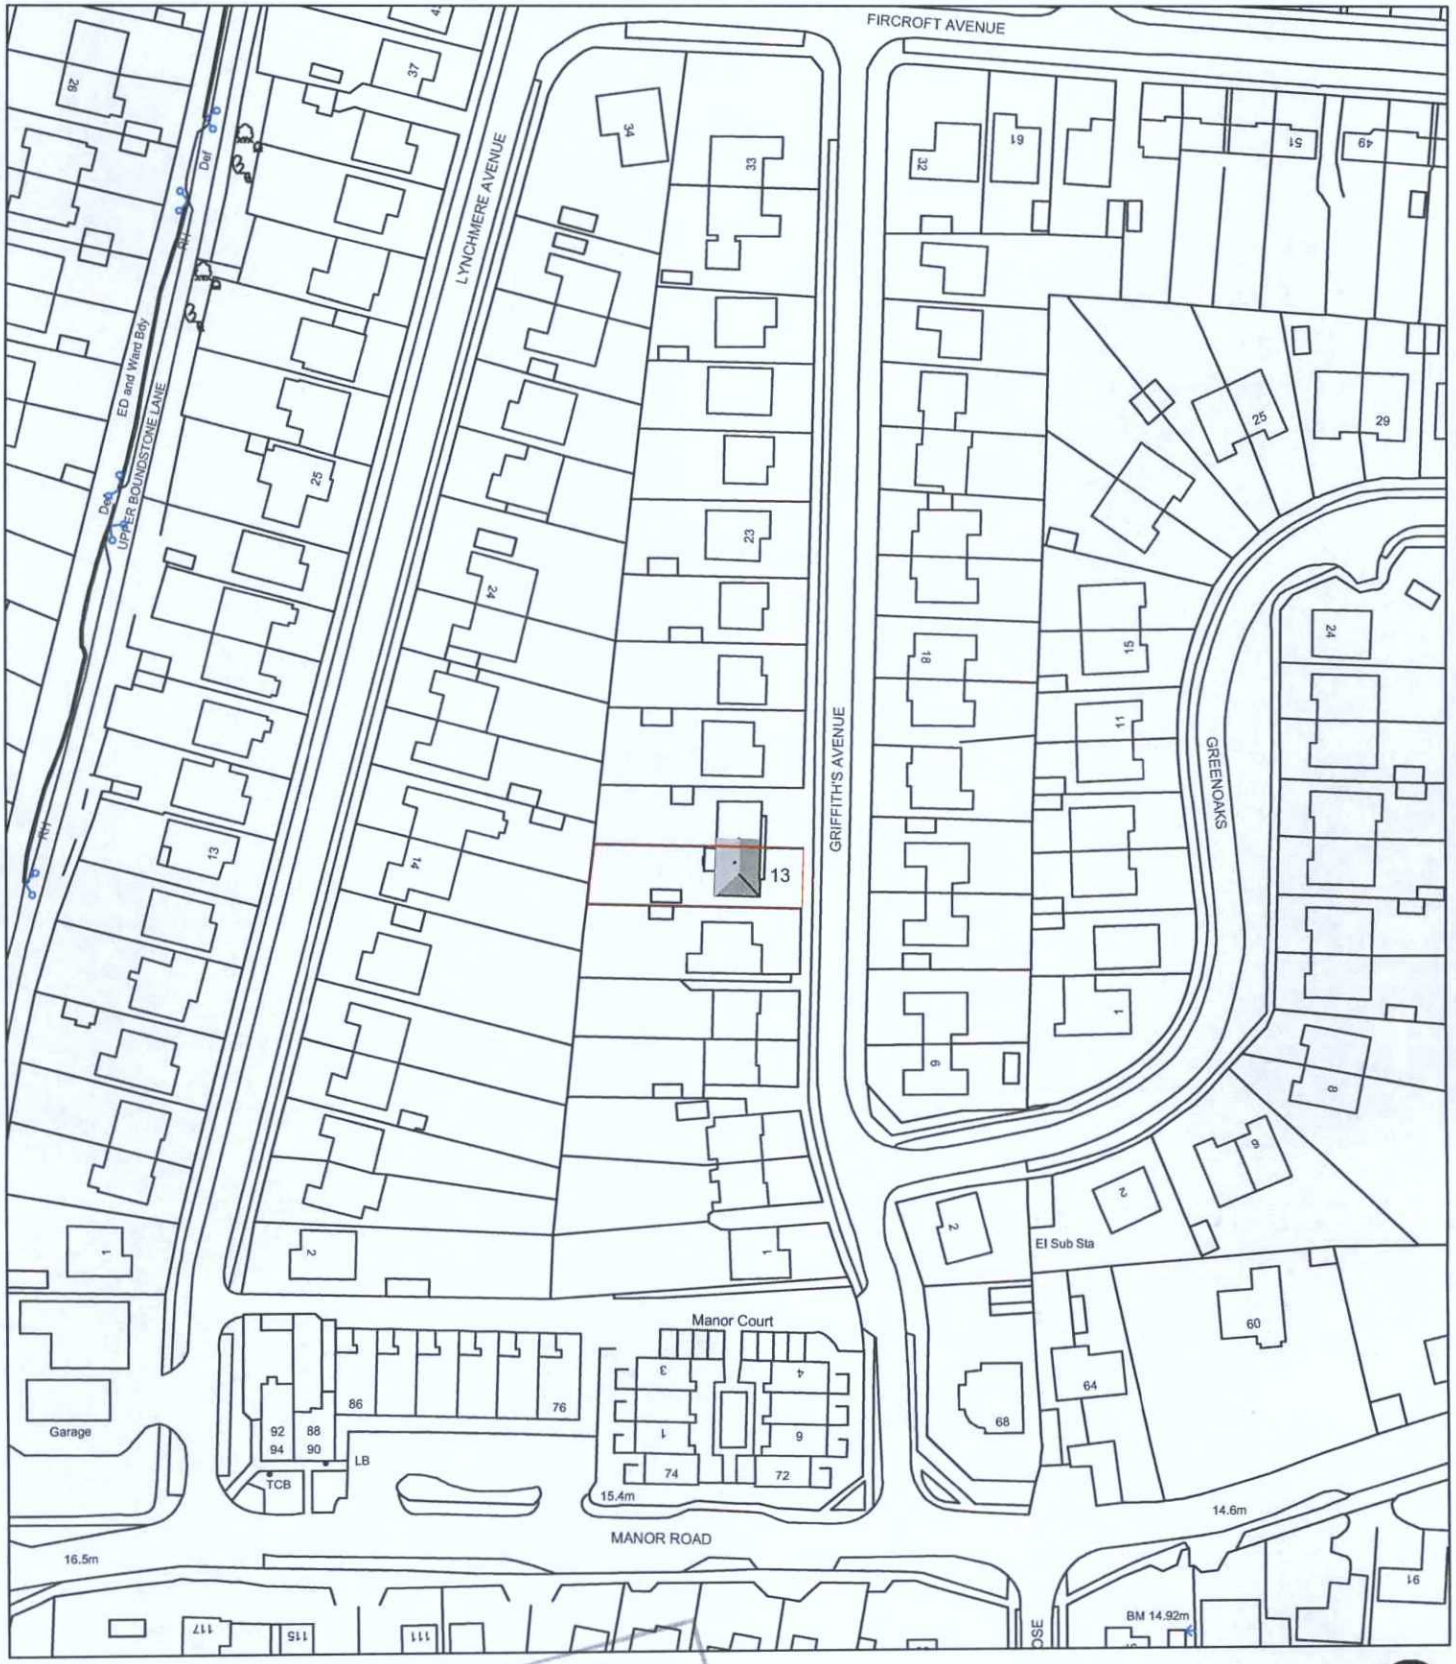



ADUR & WORTHING PLANNING SERVICES
PLAN AWDM/ 1639/14
DATE VALID 20 NOV 2014

Revision:

address
Rob Smith
13 Griffiths Avenue, Lancing
West Sussex, BN15 0HW

project
Proposed Extension/ Loft Conversion

title
Location Plan

| scale | date | dwg no. | revision |
|---|---|---|---|
| 1:1250 @ A4 | August 2014 | 2014.117.03 | |


DOWNSVIEW ASSOCIATES
Chartered Surveyors

Little Acorns
Hampers Lane
Storrington
West Sussex
RH20 3HZ

Tel: 01903 746367
Mob: 07525 844965

Email:
mail@downsview-surveyors.co.uk

RICS