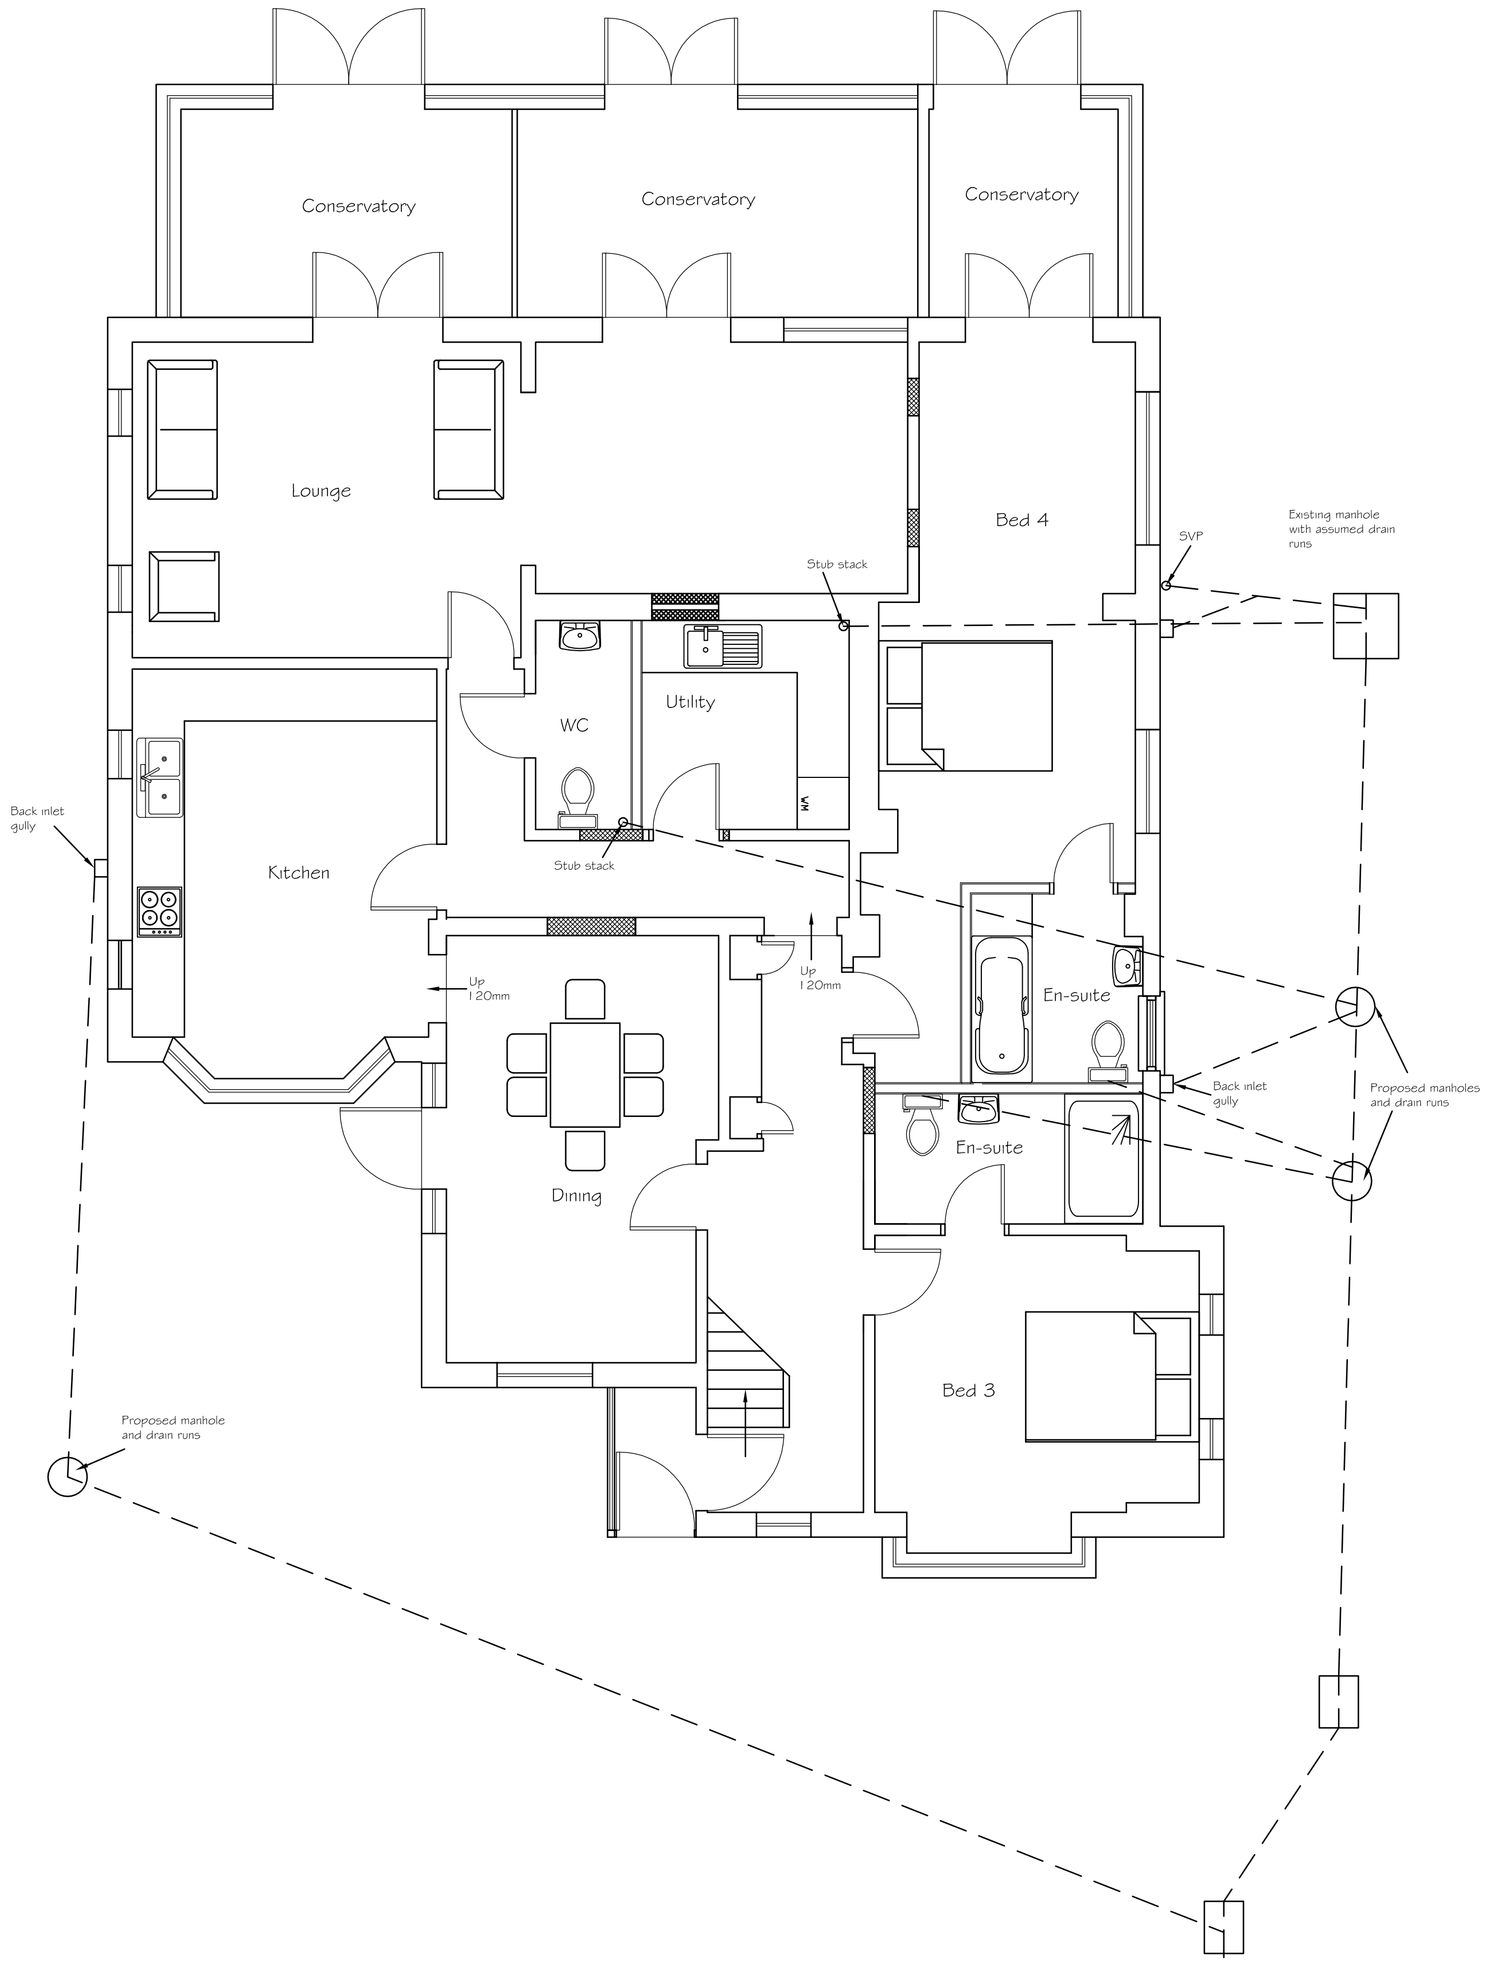

Proposed Ground Floor Plan

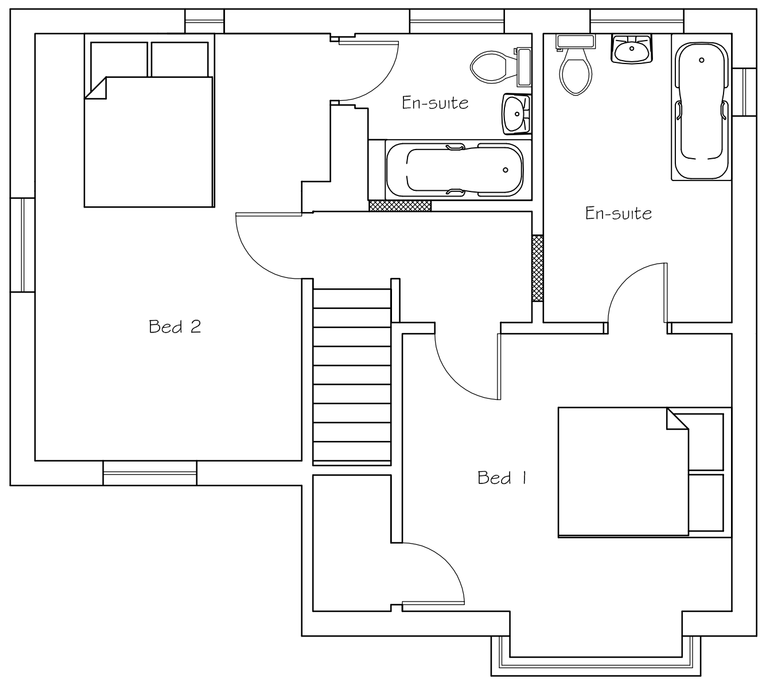

Proposed First Floor Plan

0 0.5 1 2 3 4 5 6 7 8 9 10

SCALE 1:50

Tony Rogers
Building Consultants
Address: 40 Dawn Crescent, Upper Beeding
West Sussex, BN44 3WH
Telephone: 01903 815225 Fax: 01903 815225

Rev.	Date:	Revision Description:

Client: Settled Living Ltd

Address: 3 Georgia Avenue
Worthing
West Sussex
BN14 8AZ

Project: Proposed alterations to form assisted living

Scale: 1:50
Paper Size A1

Date: April 2023

Drawing No: 23/1543/02

Drawn By: AWR

Revision: