

The property owner is required to serve a party structure notice on the adjoining owner as required by The Party Wall etc Act 1996.

Plan 4 of 4

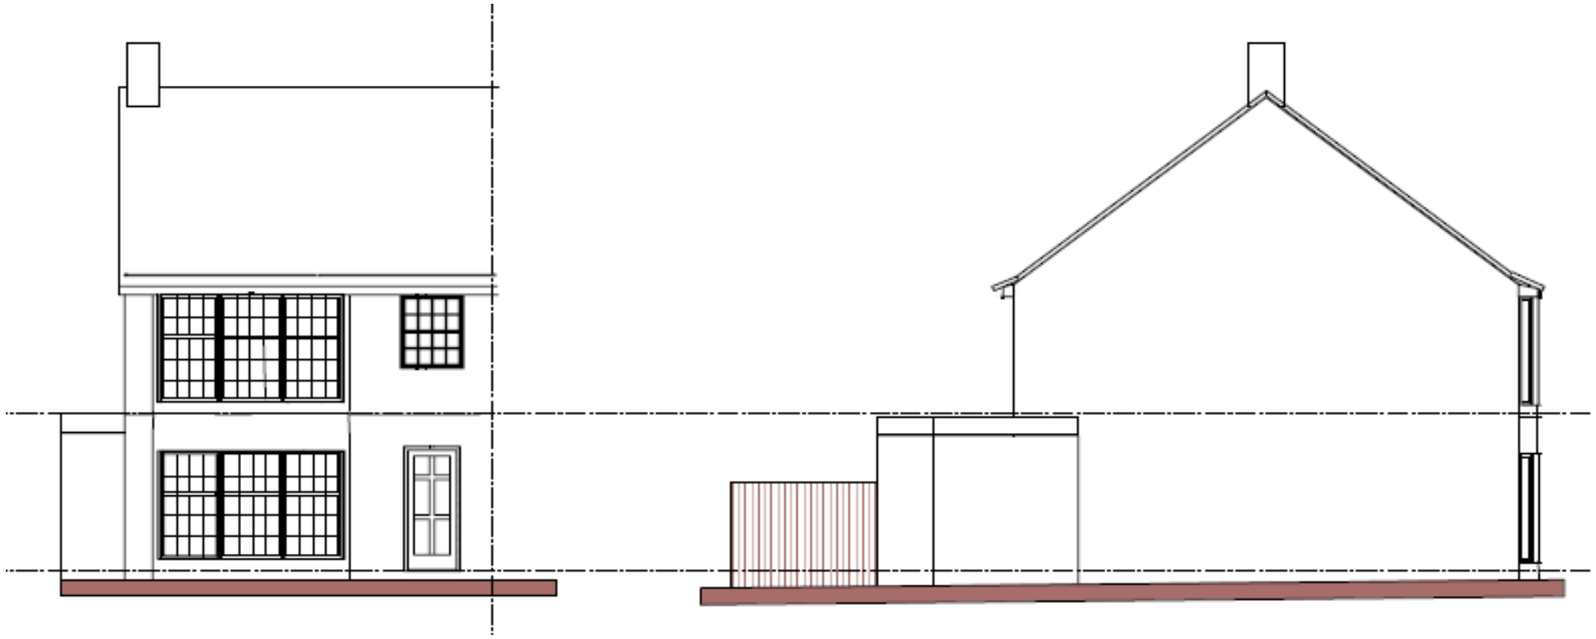

EXISTING FRONT ELEVATION 1:100
NORTH

EXISTING SIDE ELEVATION 1:100
EAST

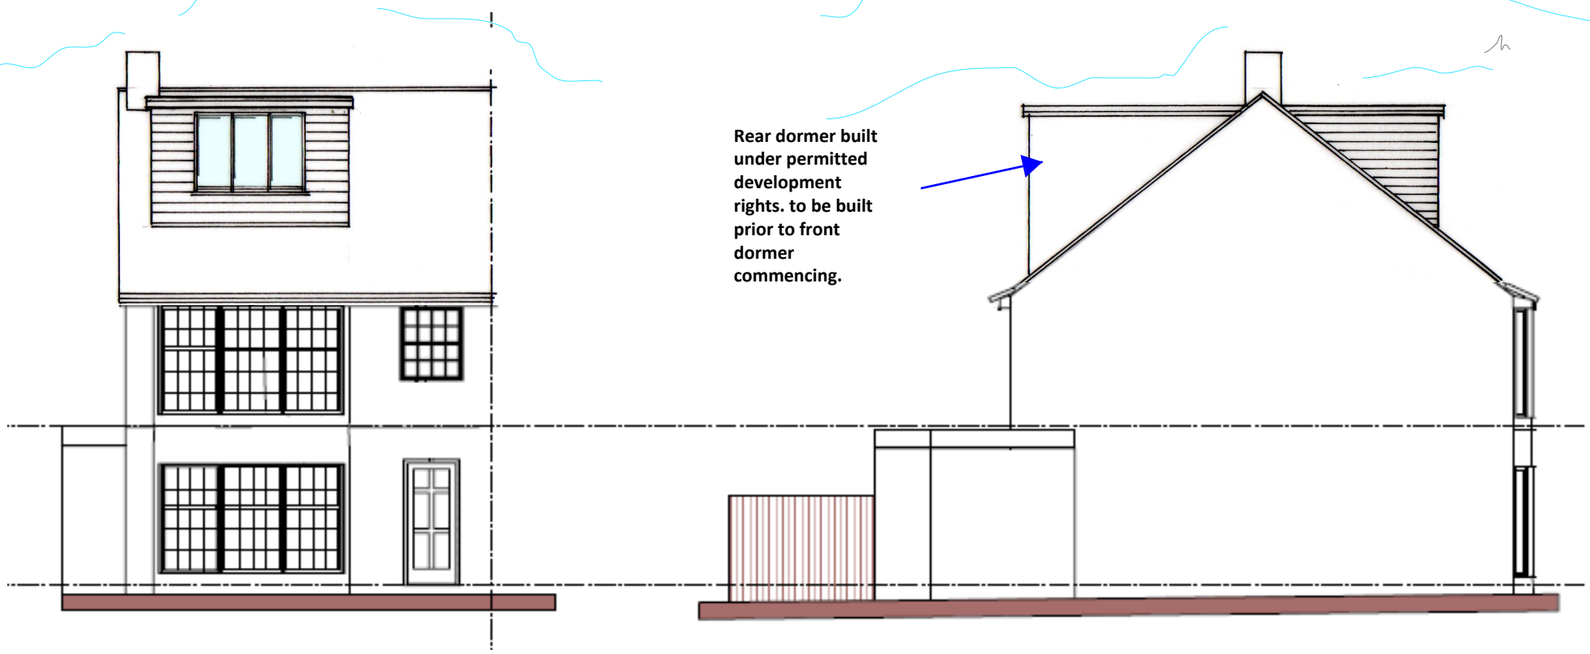

PROPOSED FRONT ELEVATION 1:100
NORTH

PROPOSED SIDE ELEVATION 1:100
EAST

cabe chartered association of building engineers

A3

CLIENT: Mr Groves

DATE: 21.07.2022

DRWG No: BSB/22024/4

1:50 @ A3

Loft Conversion & ground floor alterations

DRAWN BY: *Steve Barrett C.Build E, CABE*

1:100

160 Greenacres
Shoreham-by-Sea

BSB *Architectural Services Ltd*

cabe chartered association of building engineers

stevebsbltd@yahoo.com
07974 715009