BOROUGH OF WORTHING
DEPOSITED 07.11.07
TP. REF. No.
WB/ 07 / 1364/FOU
WORTHING BOROUGH COUNCIL
- 2 JAN 2008
CONSENT GRANTED
SUBJECT TO CONDITIONS



west (front)



east (rear)



north

proposed replacement
windows,
Flat 2
22, SALISBURY ROAD,
WORTHING

for
Miss P. Simpson
Scale 1:100
Date November 2007

R.V. Roberts
25, Downview Road
Worthing Solaso

Per
Messrs: Maple Leaf Insulations
Ltd.

plan no 4503

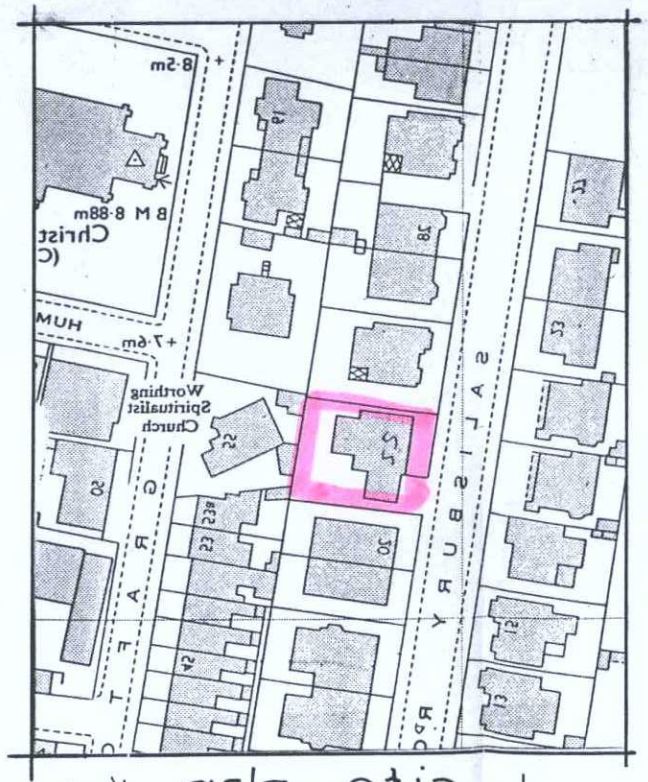

site plan 1/1250

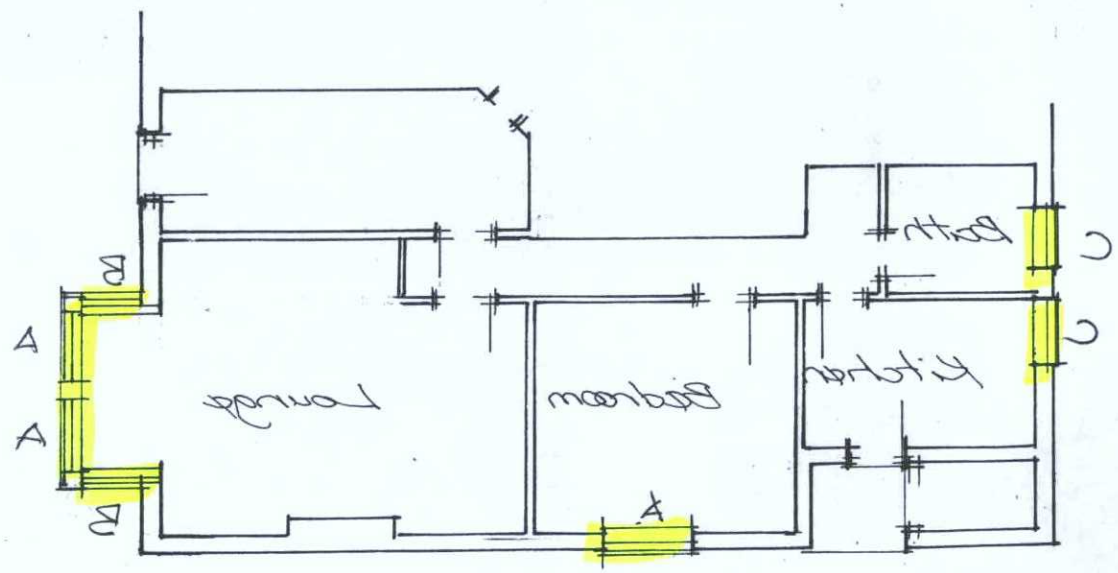

g/f plan

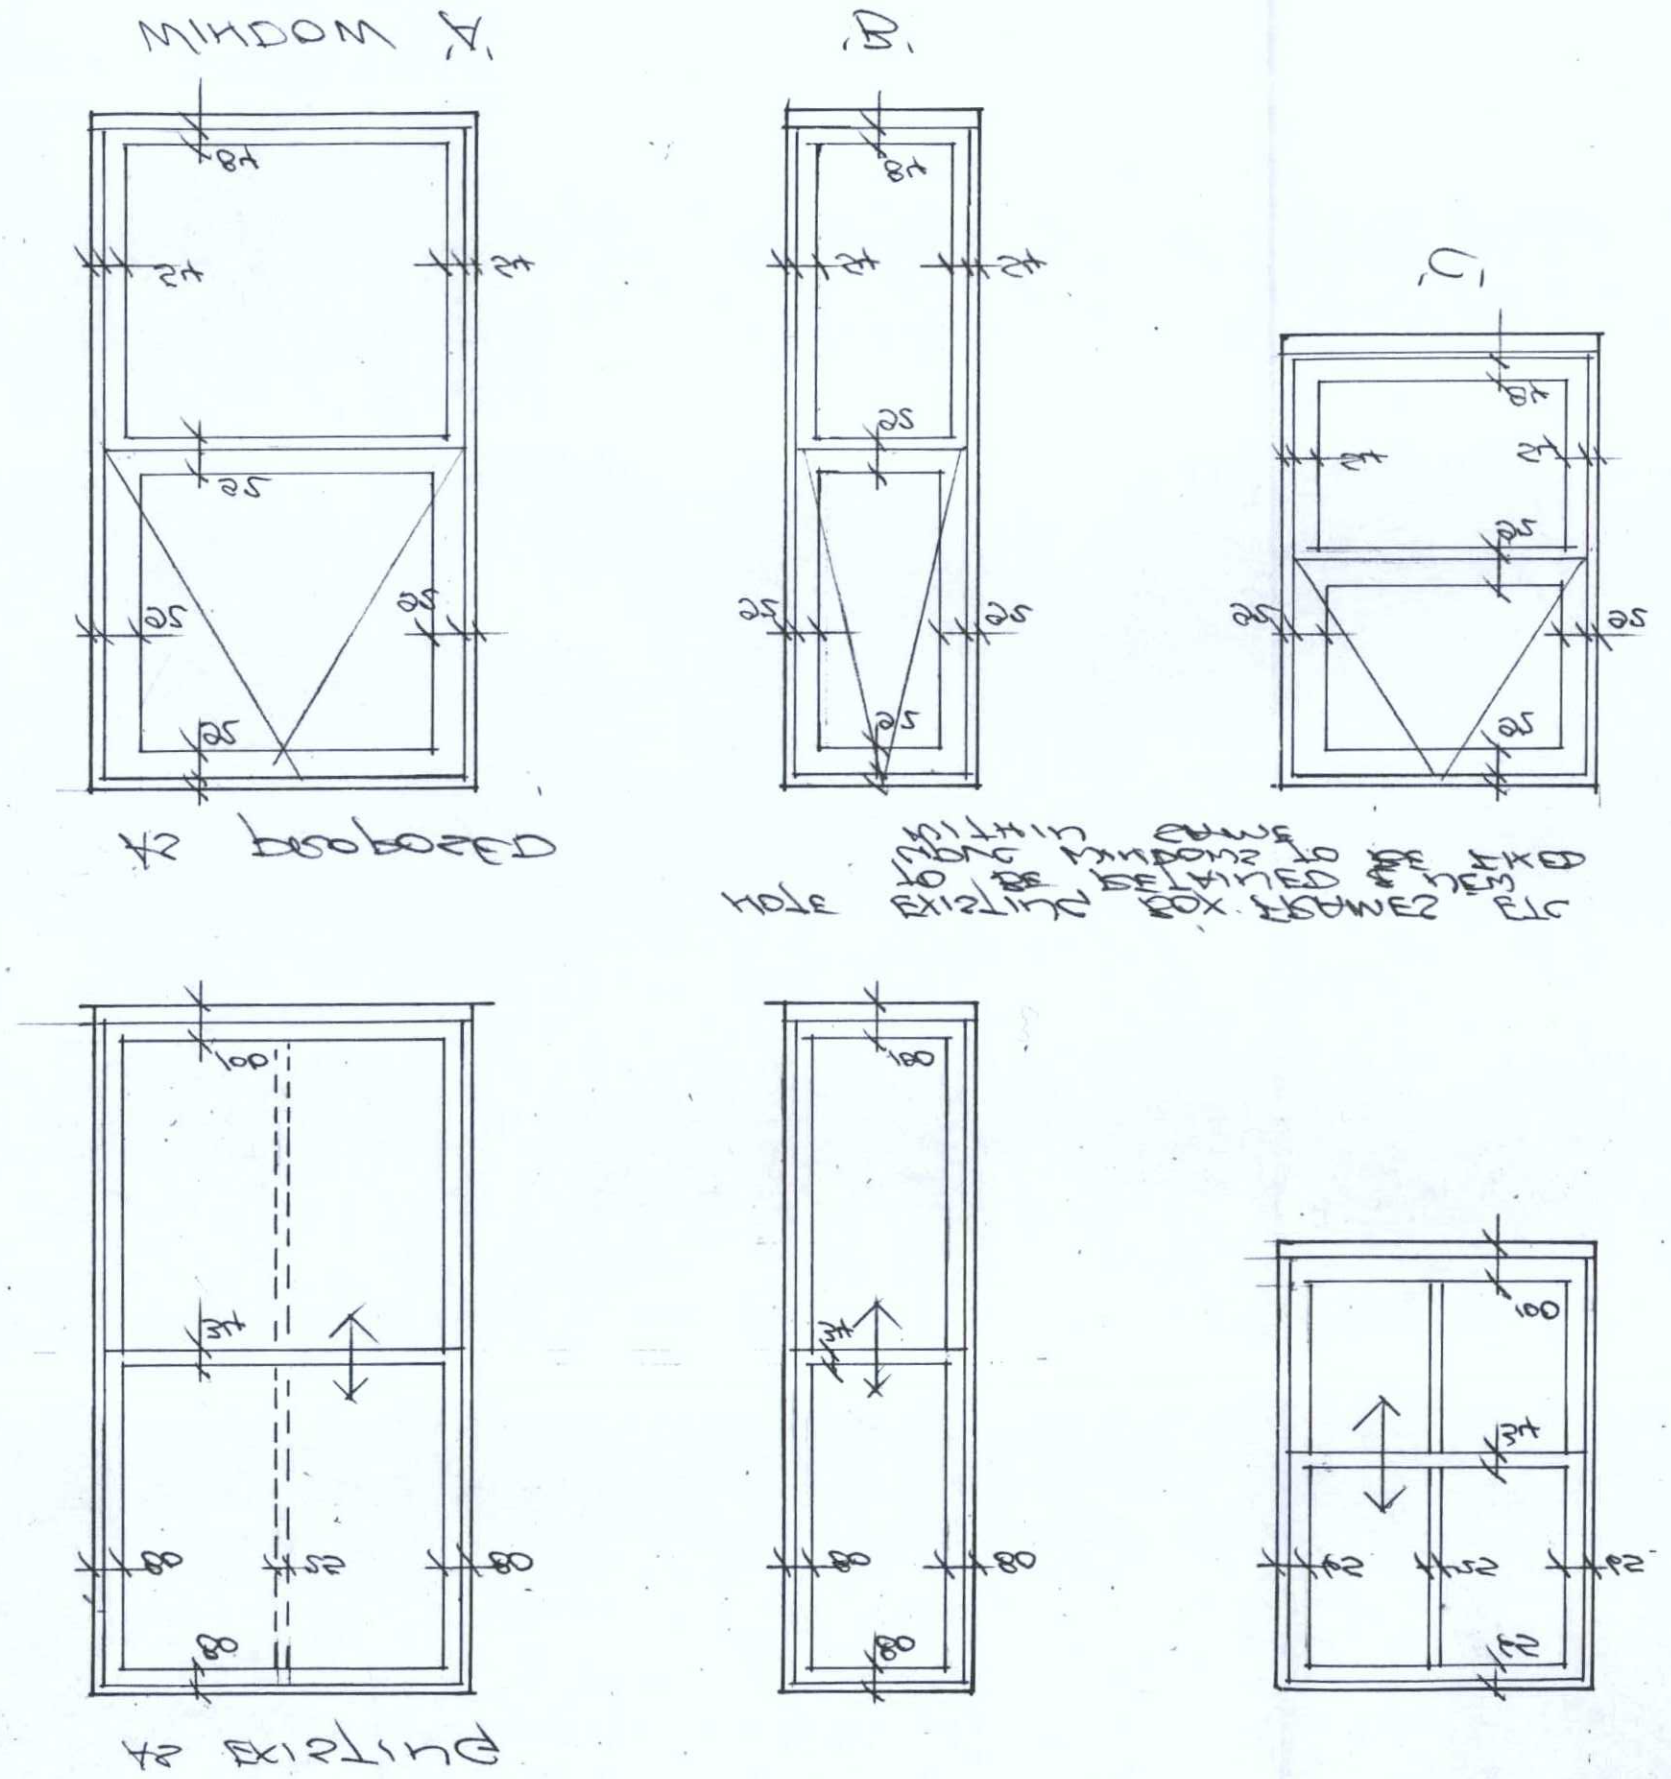

SUBJECT TO CONDITIONS
CONSENT GRANTED
2002 MAY 2 -
WORTHING BOROUGH COUNCIL

DEPOSITED
BOROUGH OF WORTHING