T.P. OFFICE COPY

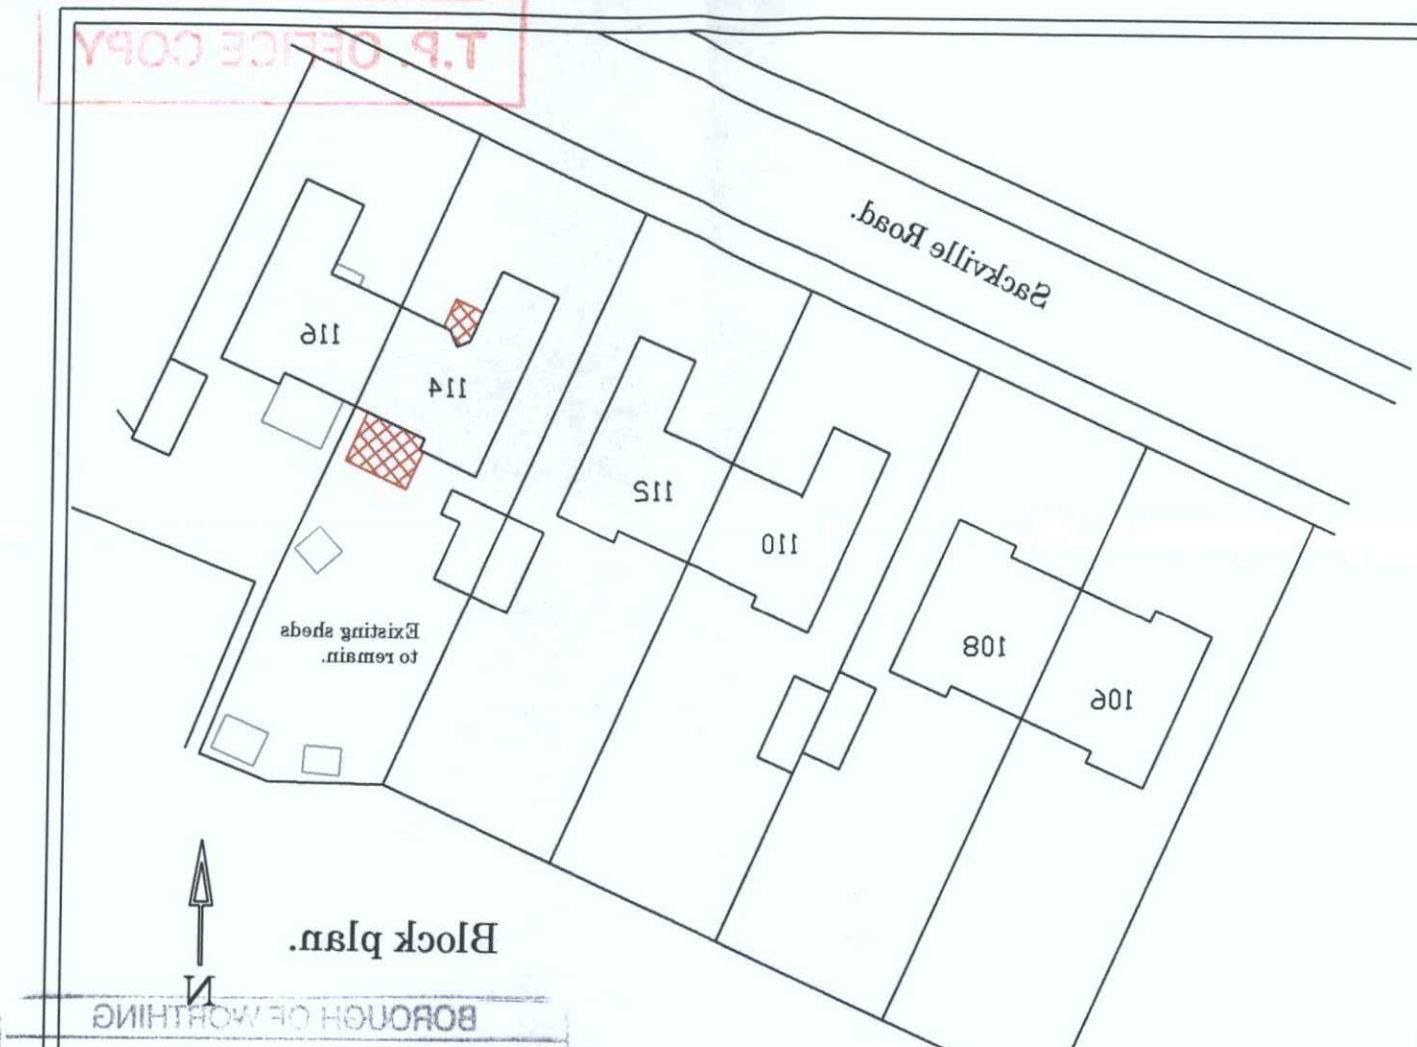

Block plan.



Existing front elevation North.



Proposed side elevation East.



Existing front elevation North.

BOROUGH OF WORTHING
DEPOSITED 6/11/07
TP. REF. No.
WB/ 07/1363/FUL

WORTHING BOROUGH COUNCIL
- 2 JAN 2008
CONSENT GRANTED
SUBJECT TO CONDITIONS

Brickwork to match the existing bungalow as close as possible.
White PVCu conservatory & porch windows, doors & roof framework.
Cons. roof to be double glazed with solar control, blue tint, active, toughened glass sealed units.
Porch roof to be White GRP.

Proposed White PVCu Edwardian Conservatory to the rear & White PVCu Porch to the front of No. 114. Sackville Road, Worthing, West Sussex. BN14 8BL.
for Mr & Mrs Mitchell.

Scale 1/100 1/500
Sheet 1 of 3
Revision 00
Date November 2007
Drawn RY.
Dwg. No. 10-07-15 A.

Robin Yates
15 The Street
North Lancing
West Sussex
BN15 0PN

TEL 01903 756615.
FAX 01903 756615.
Email address :-
robinyates@easy-pc.uk.net

Proposed White PVCu Edwardian Conservatory to the rear & White PVCu Porch to the front of
No. 114. Sackville Road, Worthing, West Sussex. BN14 8BL.
for Mr & Mrs Mitchell.

Brickwork to match the existing dungalow as close as possible.
White PVCu conservatory & porch windows, doors & roof framework.
Cons. roof to be double glazed with solar control, blue tint, active, toughened glass sealed units.
Porch roof to be White GRP.

Robin Yates
15 The Street
North Lancing
West Sussex
BN15 0PN
TEL 01903 756615.
FAX 01903 756615.
Email address :-
robinyates@easy-pc.uk.net

Scale 1\100
Sheet 2 of 3
Revision 00
Date November 2007
Drawn RY.
Dwg. No. 10-07-15 B.

Proposed rear elevation South.

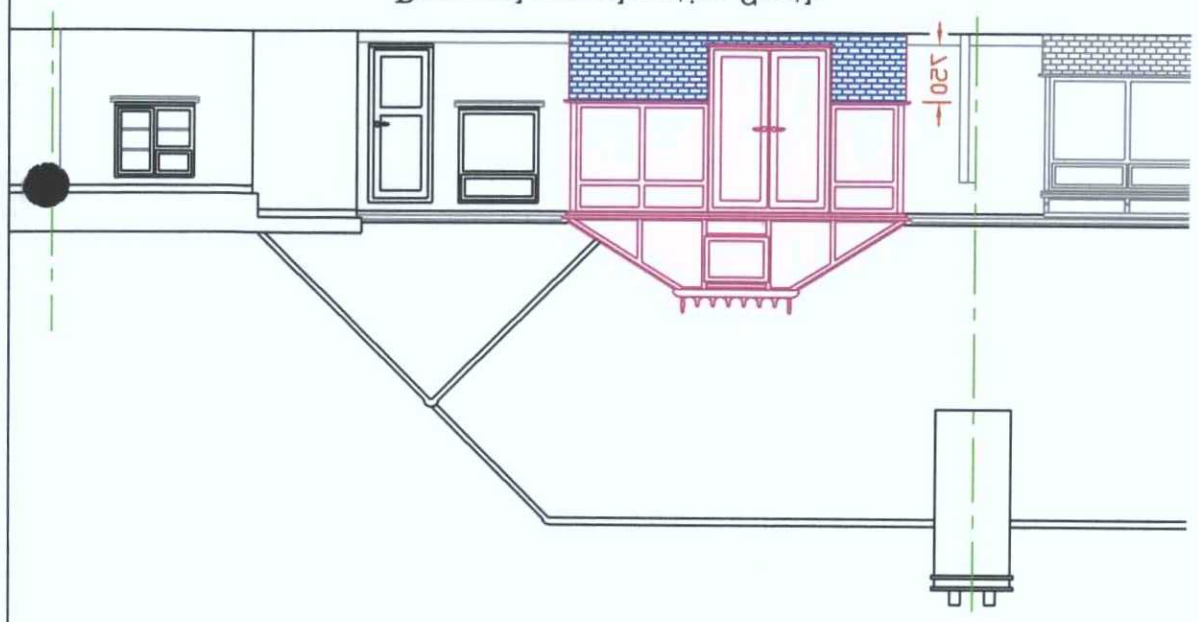

Proposed side elevation West.

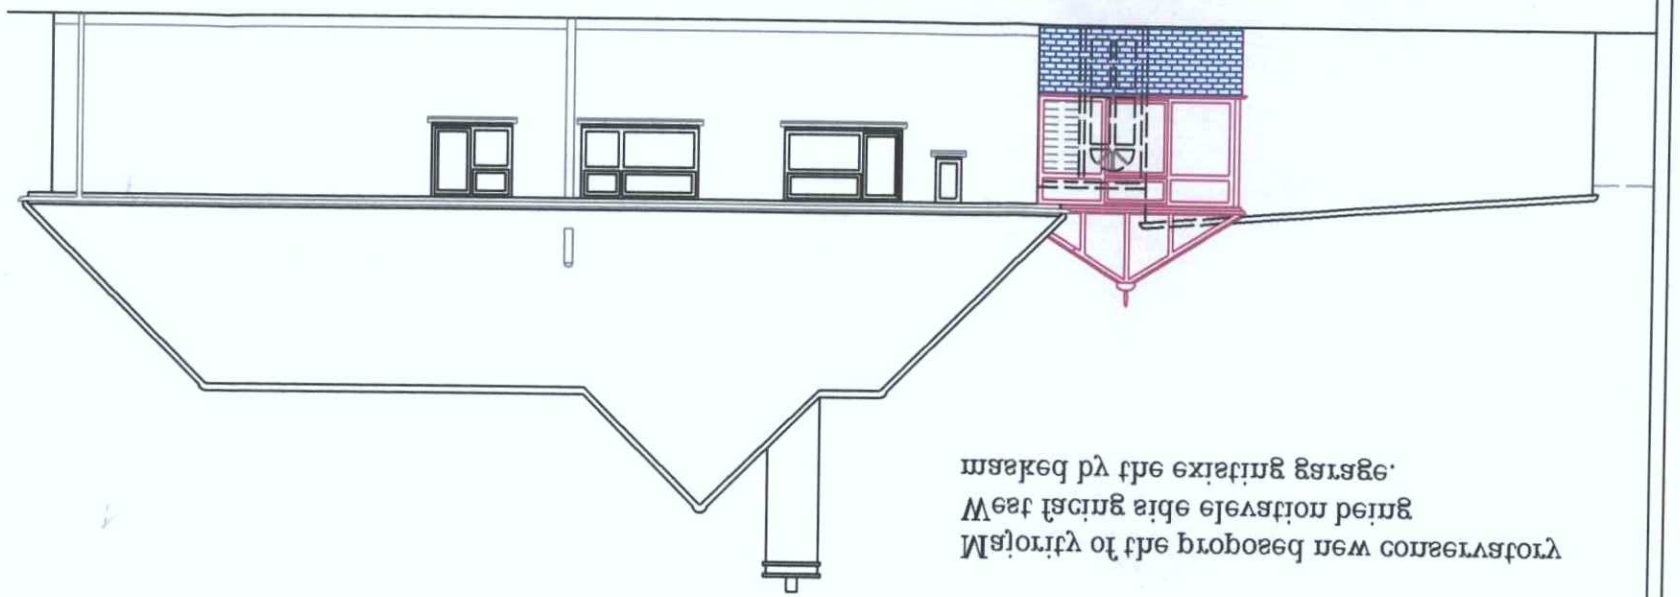

Majority of the proposed new conservatory
West facing side elevation being
masked by the existing garage.

Existing rear elevation South.

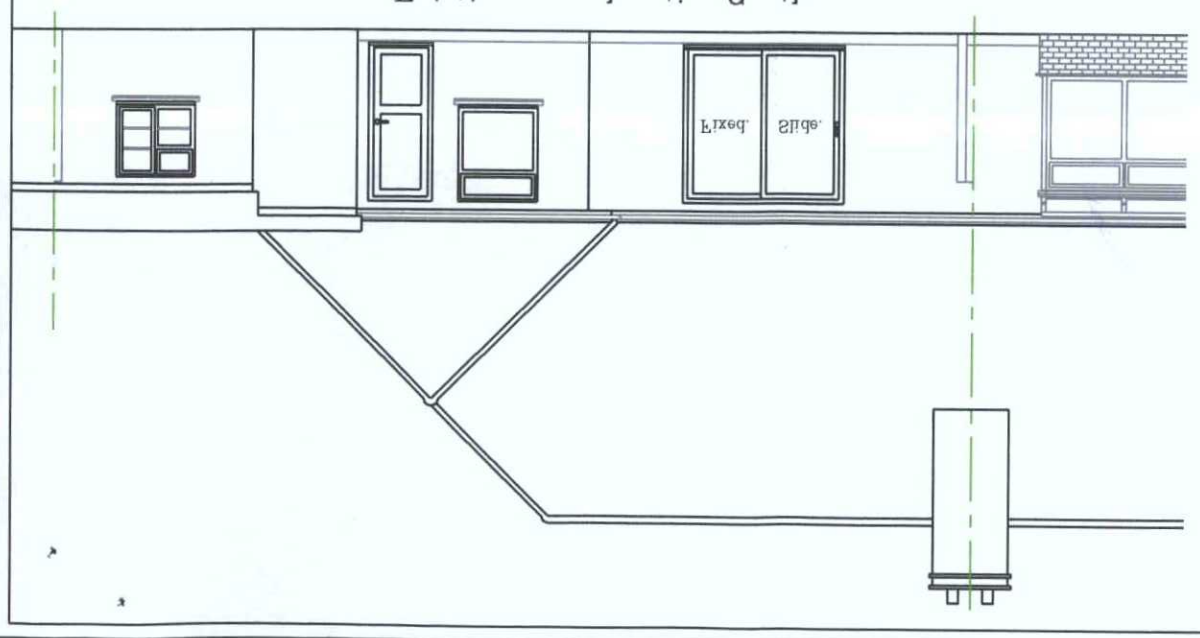

Proposed side elevation East.

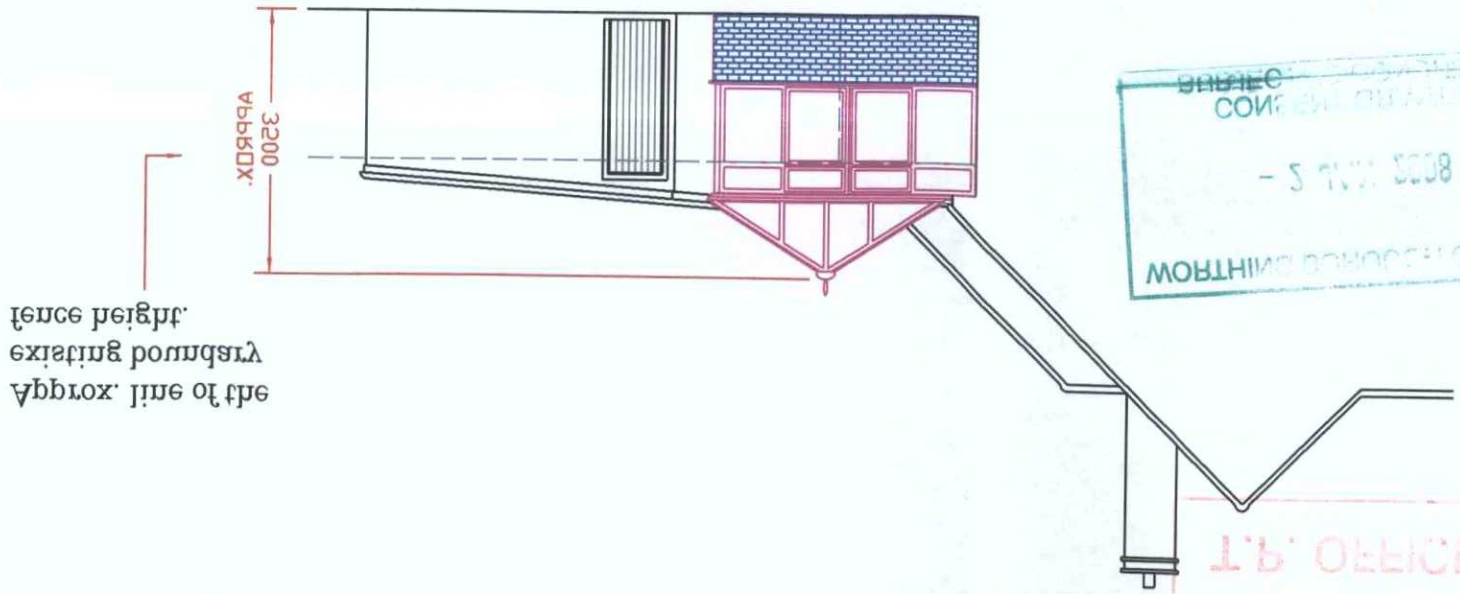

Approx. line of the
existing boundary
fence height.

WORTHING BOROUGH COUNCIL
- 2 MAY 2008
CONSENT DEVELOPMENT
DEPOSITED 9/11/07
BOROUGH OF WORTHING
T.P. OFFICE COPY