Notes:


Do not scale this drawing.

All levels and dimensions are to be checked on site.

This drawing is to be read in conjunction with all relevant consultants drawings and specifications, together with safety plan requirements.

Copyright: This drawing must not be copied, amended nor reproduced without the prior written agreement of the partnership.

N

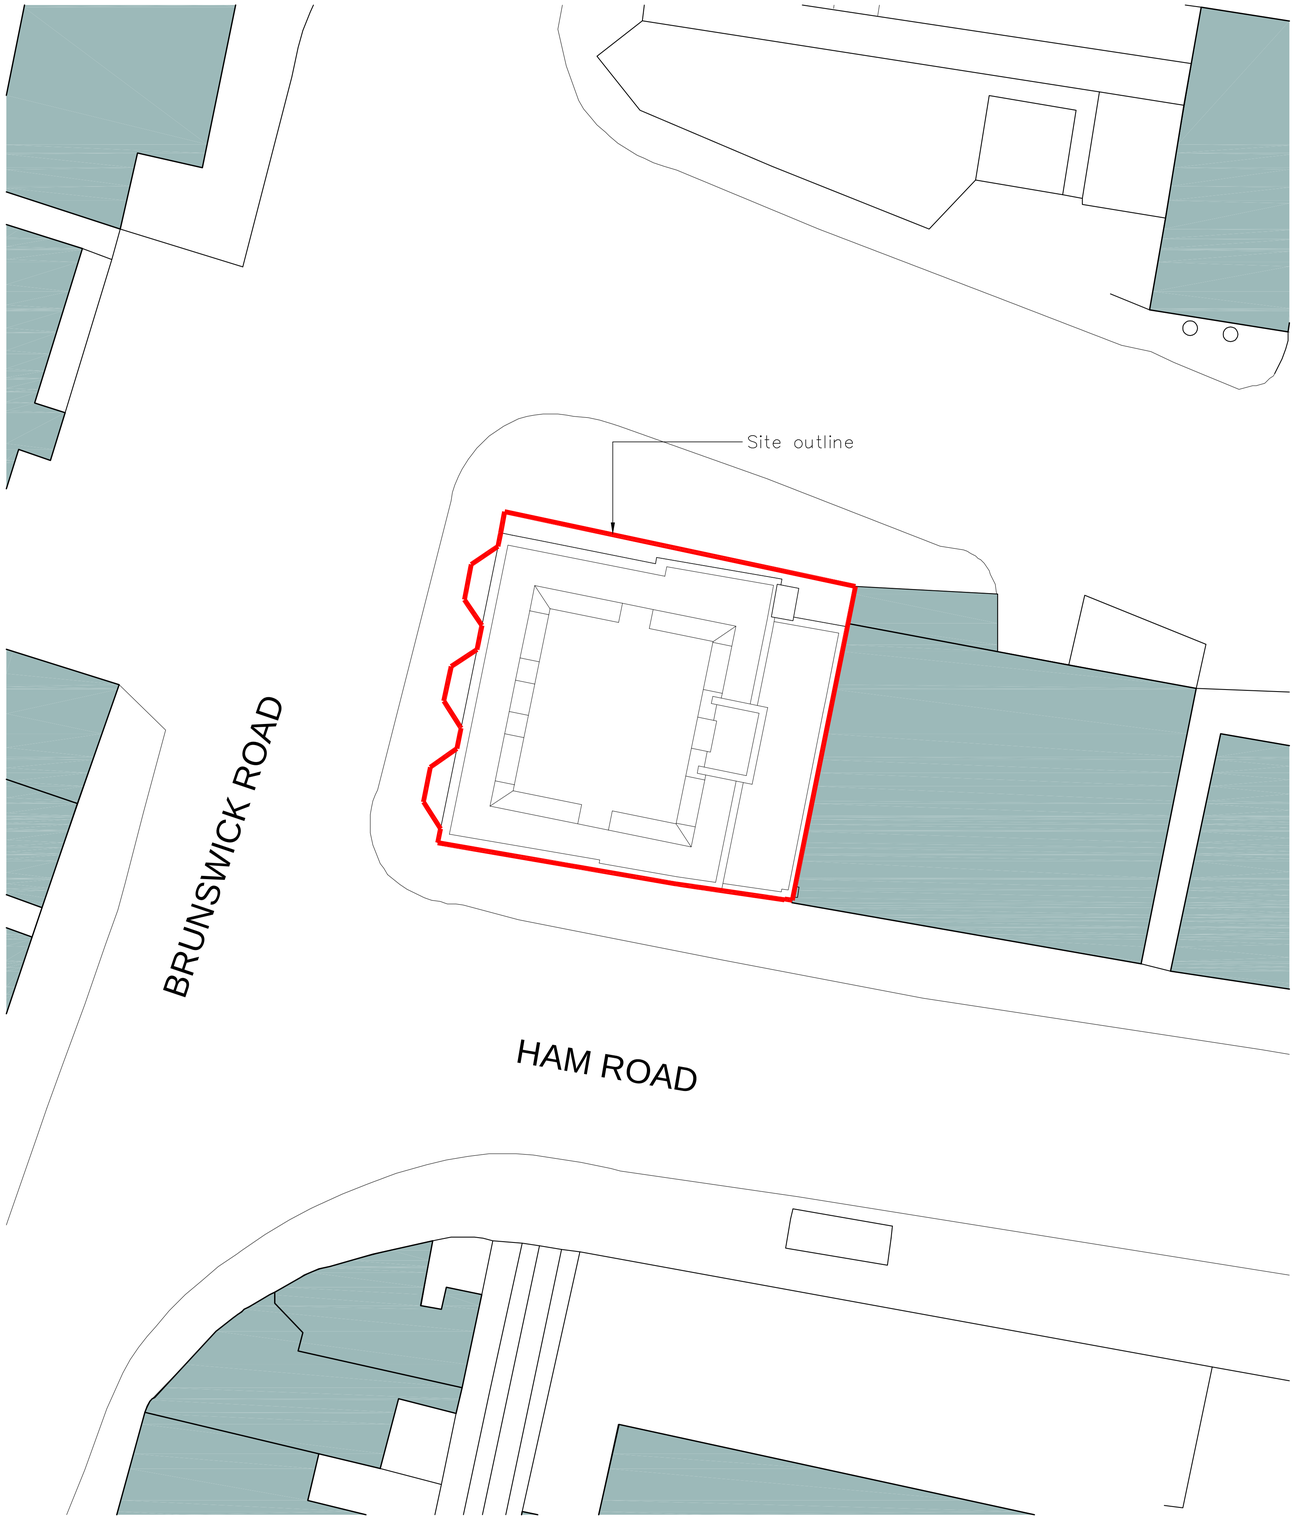

Block Plan 1:250



Location Plan 1:1250

Miller Bourne Chartered Architects 332 Kingsway, Hove, East Sussex, BN3 4QW Tel. 01273 411399 Fax 01273 411464	The Burrells Arms, Brunswick Road, Shoreham-By-Sea,	Proposed Alterations	Location & Block Plans	Job No. 3994 Scale 1:250@A3	AD-01