
Notes:

Do not scale this drawing.

All levels and dimensions are to be checked on site.


This drawing is to be read in conjunction with all relevant consultants drawings and specifications, together with safety plan requirements.

Copyright: This drawing must not be copied, amended nor reproduced without the prior written agreement of the partnership.

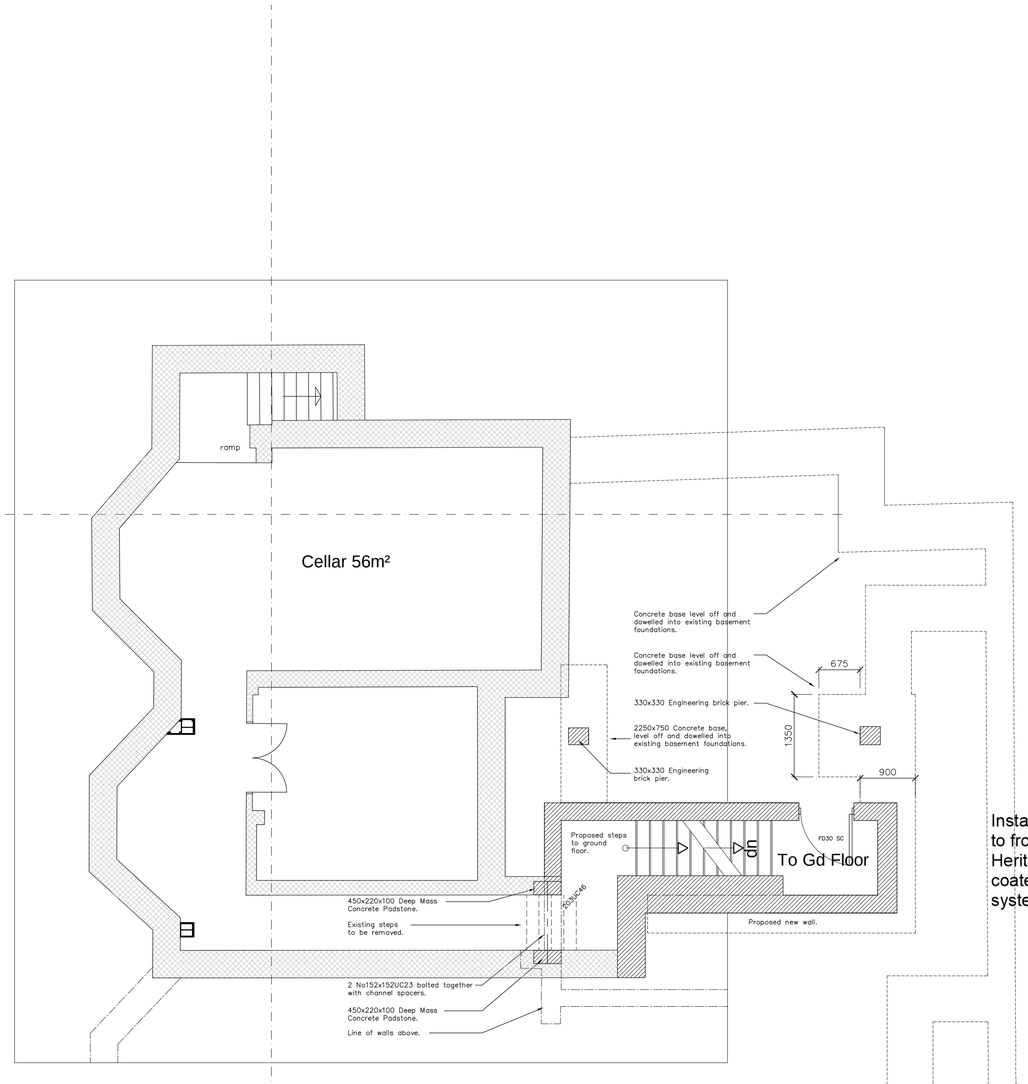

Basement Floor Plan 1:50

Install replacement windows to front bays . Shopline Heritage white powder coated aluminium by Smart systems

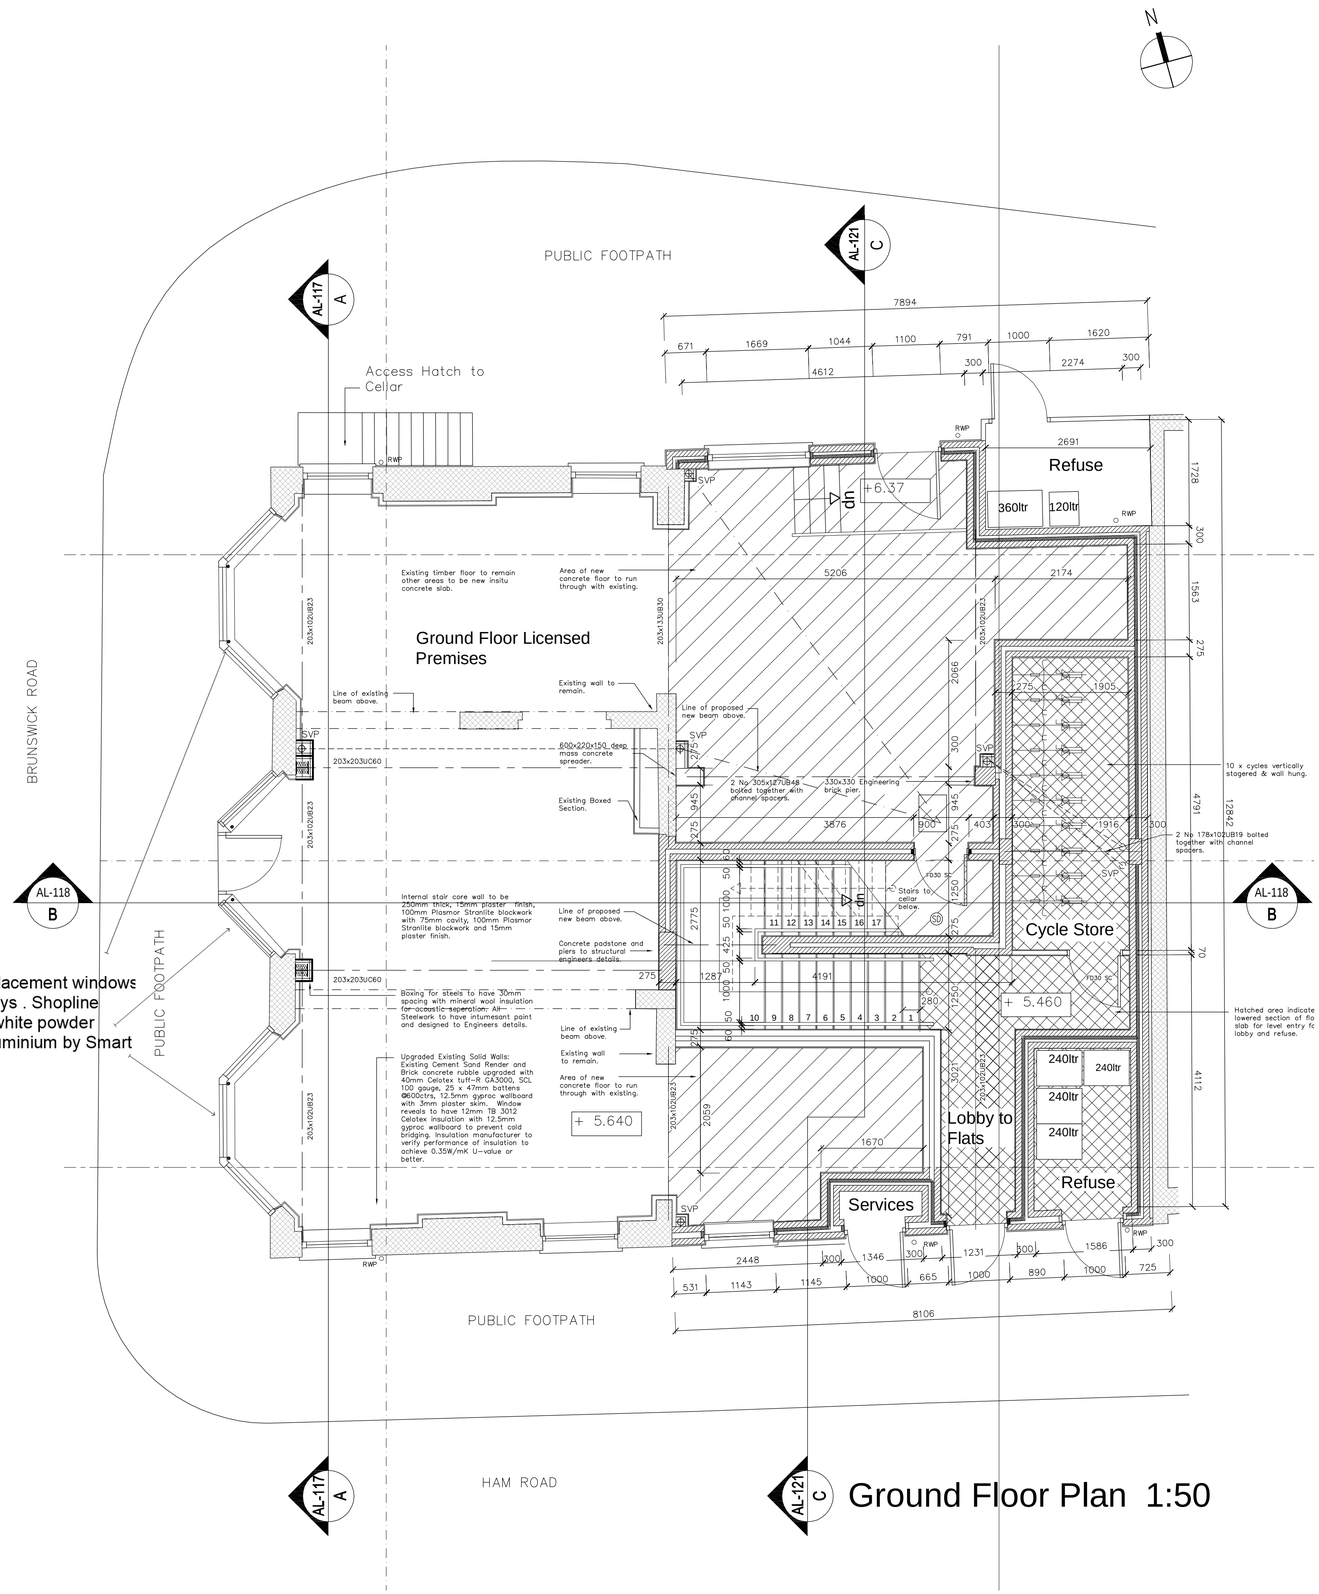

Ground Floor Plan 1:50

Miller Bourne Chartered Architects 332 Kingsway, Hove, East Sussex, BN3 4QW Tel. 01273 411399 Fax 01273 411464	The Burrells Arms, Brunswick Road, Shoreham-By-Sea,	Proposed Alterations	Proposed Basement & Ground Floor Plans	Job No. 3994 Scale 1:100@A3	AL-110