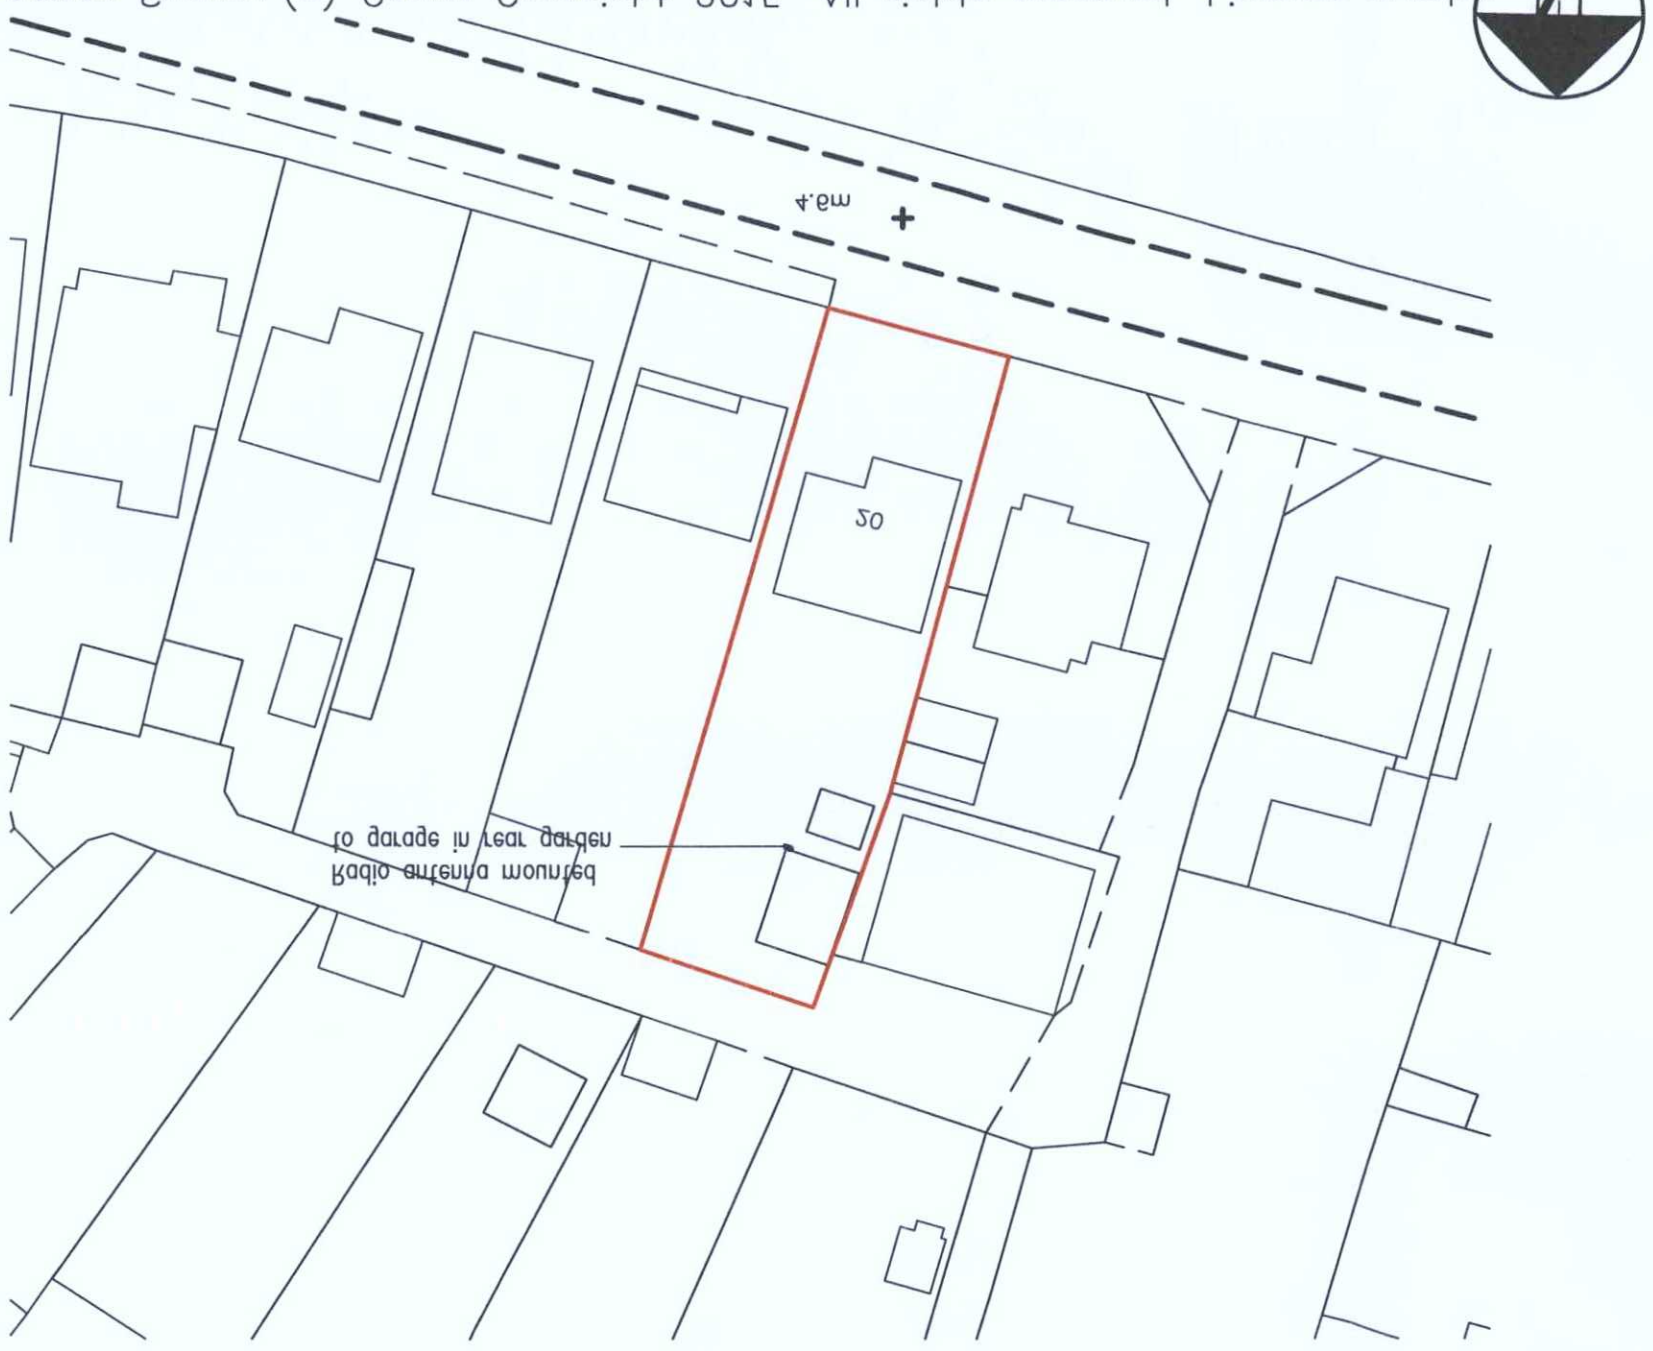

Ordnance Survey (c) Crown Copyright 2015. All rights reserved. Licence number

1:500 Block Plan

1:500 Scale Bar

10m 20m 30m 40m

1:1250 Scale Bar

10m 20m 30m 40m 50m

1:1250 Location Plan

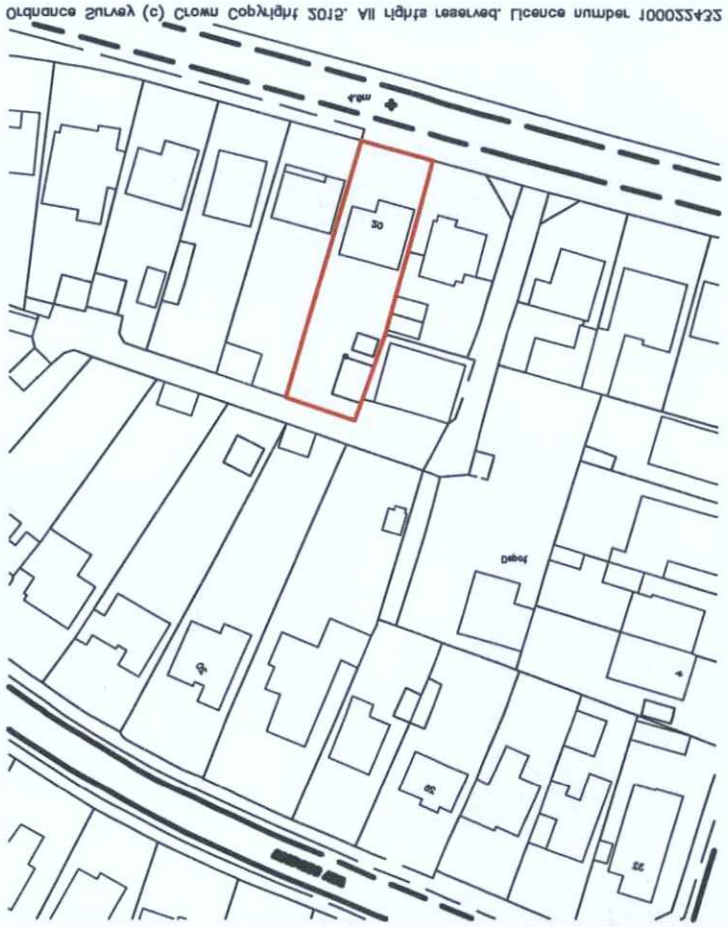

Ordnance Survey (c) Crown Copyright 2015. All rights reserved. Licence number 100022432

Copyright of:
RLA Planning & Building Consultants
16 Greenacres
Shoreham-By-Sea
West Sussex
BN43 5WY
Tel: 01273 467297
Fax: 01273 467297
Email: rex@rlapbc.co.uk

Project:
20 Kings Walk
Shoreham-By-Sea
West Sussex

Title:
PROPOSED RADIO MAST
Location & Block Plans

Client:
Mr & Mrs Alden

Scale:
1:1250, 1:500 @ A3

Date:

Drawn:

Drg. No. 15556-Loc

Rev'n

ADUR & WORTHING
PLANNING SERVICES
PLAN AWDM\ 1103\12
DATE - 1 SEP 2015
VALID