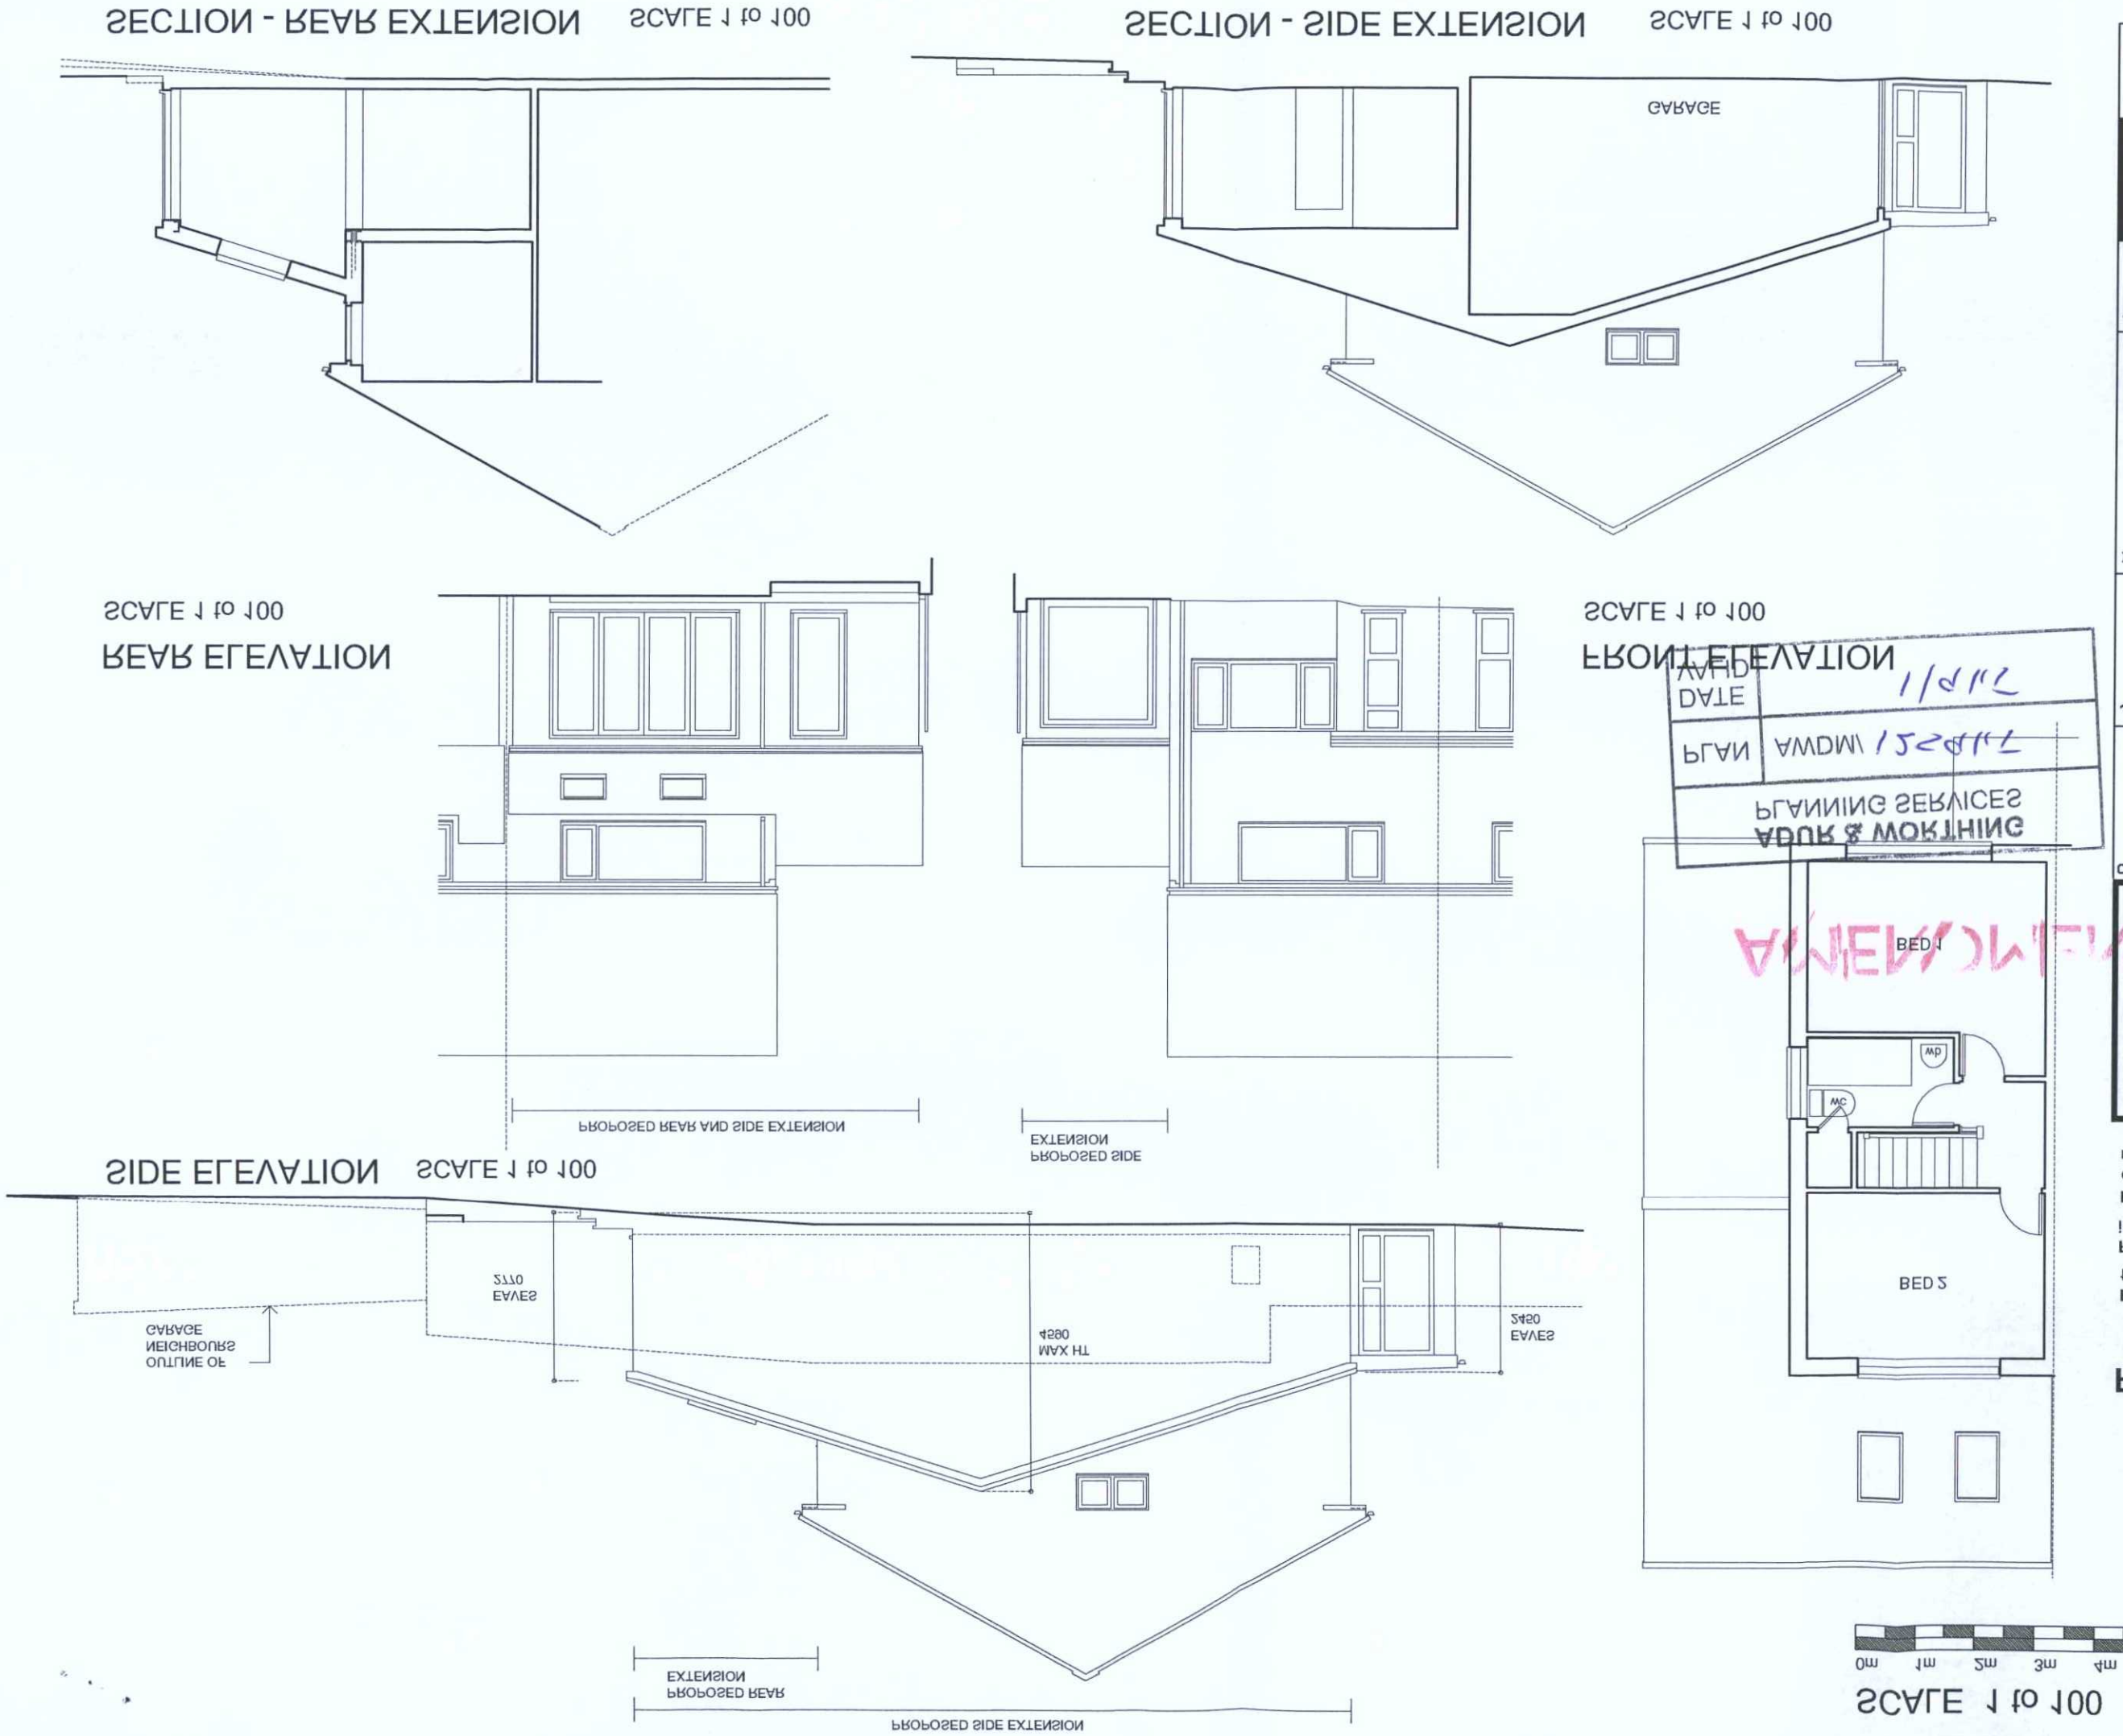
SECTION - REAR EXTENSION
SCALE 1 to 100
SECTION - SIDE EXTENSION
SCALE 1 to 100
GARAGE
SCALE 1 to 100
REAR ELEVATION
PROPOSED REAR AND SIDE EXTENSION
EXTENSION
PROPOSED SIDE
SCALE 1 to 100
FRONT ELEVATION
SIDE ELEVATION
SCALE 1 to 100
OUTLINE OF NEIGHBOURS GARAGE
EAVES 2770
MAX HT 4590
EAVES 2450
EXTENSION
PROPOSED REAR
PROPOSED SIDE EXTENSION
BED 1
BED 2
MC
MP
PLANNING SERVICES
ADUR & WORTHING
PLAN
AWDM/1524/17
DATE
1/8/17
AMENDMENT
0m 1m 2m 3m 4m 5m 6m 7m 8m 9m 10
SCALE 1 to 100
PLAN
EXTENSION ROOF
SCALE 1 to 100
PAPER SIZE A3
REV C: 01.09.15 Side extension brought flush with front elevation
REV B: 28.08.15 Length of side extension increased by 2.0m.
REV A: 24.08.15 Garage omitted off side elevation (outline of neighbour's garage retained). Roof plan of extension included.
PARTNERSHIP
18 Middleton Avenue Hove Sussex BN3 4PJ
Tel/Fax 01273 424888 pagpar@pagepartnership.net
Client
Mr & Mrs George
5 The Lynchetts
Shoreham-by-Sea
BN43 5GZ
Job Title
PROPOSED REAR AND SIDE EXTENSION
Drawing Title
BUILDING AS
PROPOSED
Scheme Drawing
Elevations and
Sections
Job Number
15530
Scale
1 : 100
Drawing Number
11
Date
17.08.15
Revision
C