
DO NOT SCALE FROM THIS DRAWING

1m 2m 3m 4m 5m 6m 7m 8m 9m 10m
1:50 Scale Bar


1m 2m 3m 4m 5m 6m 7m 8m 9m 10m
1:100 Scale Bar

AMENDMENT


ADUR & WORTHING
PLANNING SERVICES
PLAN AWDM/1081/15
DATE VALID 7/8/15

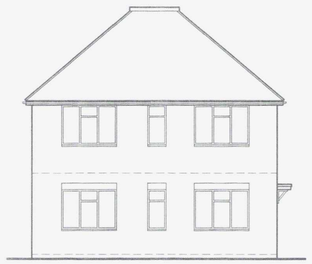

South Elevation

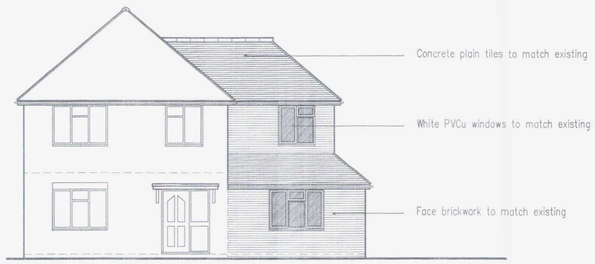


East Elevation

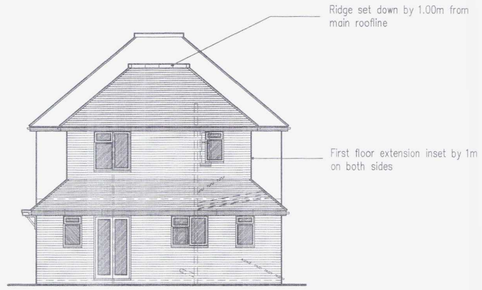


North Elevation



West Elevation

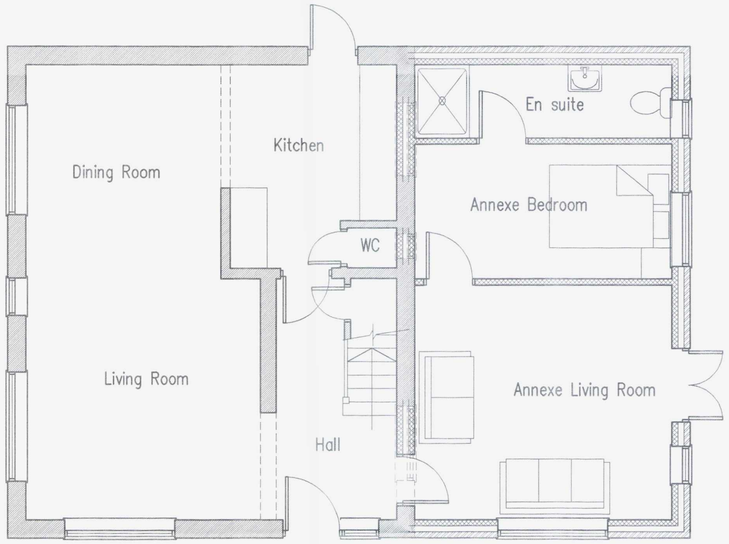

Ground Floor Plan

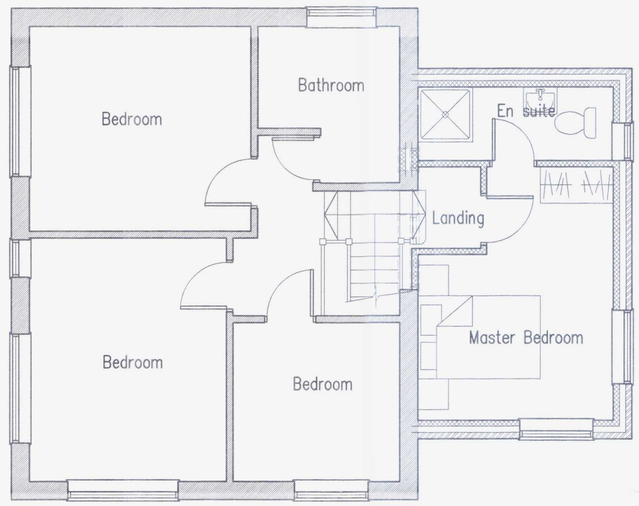

First Floor Plan

D	17.08.15	Extension ridge lowered further
C	13.07.15	Extension ridge lowered
B	03.07.15	First floor reduced
A	24.06.15	Client's requirements added

Proposed Two Storey Rear Extension At: 143 Middle Road, Shoreham-By-Sea, West Sussex

rja Planning & Building Consultants Ltd.
16 Greenacres
Shoreham-By-Sea
West Sussex
BN43 5WY
t/f: 01273 467297 mob: 07971 375739
e: rex@rjapbc.co.uk web: www.rjapbc.co.uk

Chartered Institute of Architectural Technologists

PROJECT: 143 Middle Road, Shoreham-By-Sea, West Sussex
DRAWING TITLE: Proposed Floor Plans & Elevations
CLIENT: Mr & Mrs Mahdi
DWG NO: 15549-01
REVISION: D
SCALE: 1:50, 1:100 @ A1
DATE: 19.6.2015
DRAWN: rex