Project Management Initials: Designer: _____ Checked: _____ Approved: _____ ISO A1 594mm x 841mm
Last saved by: SIMONASTER(2025-01-23) Last Plotted: 2025-01-23
Filename: K:\05 PROJECTS\WORTHING BOROUGH COUNCIL\WORTHING MULTISITE_PSDS PROJECT_60731756_2024\900 CAD\01 WIP\PLANNING\CTS 0086073175
WIP\PLANNING\CTS 0086073175-ACM-CTS-ZZ-DR-BR-340401_PL4K:\05 PROJECTS\WORTHING BOROUGH COUNCIL\WORTHING MULTISITE_PSDS PROJECT_60731756_2024\900 CAD\01 WIP\PLANNING\CTS 0086073175-ACM-CTS-ZZ-DR-BR-340401_PL4.DWG
Printed on ___% Post-Consumer Recycled Content Paper

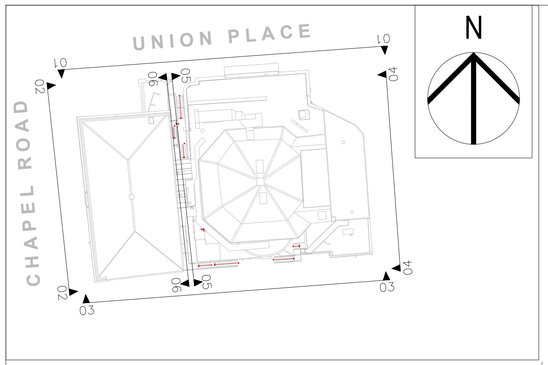

EXISTING CRITTALL WINDOW

EXISTING TIMBER CASEMENT WINDOW

EXISTING TIMBER SASH WINDOW

TEXTURED GLASS

TEXTURED GEORGIAN WIRED GLASS

IP - INTERNAL PRIVACY FILM

V - VENTILATION GRILLE / LOUVRE

EXISTING



PROPOSED NEW CRITTALL WINDOW

PROPOSED NEW TIMBER CASEMENT WINDOW

PROPOSED NEW FIRE RATED WINDOW

PROPOSED NEW COMAR WINDOW

TEXTURED GLASS

FROSTED GLASS

V - VENTILATION GRILLE / LOUVRE

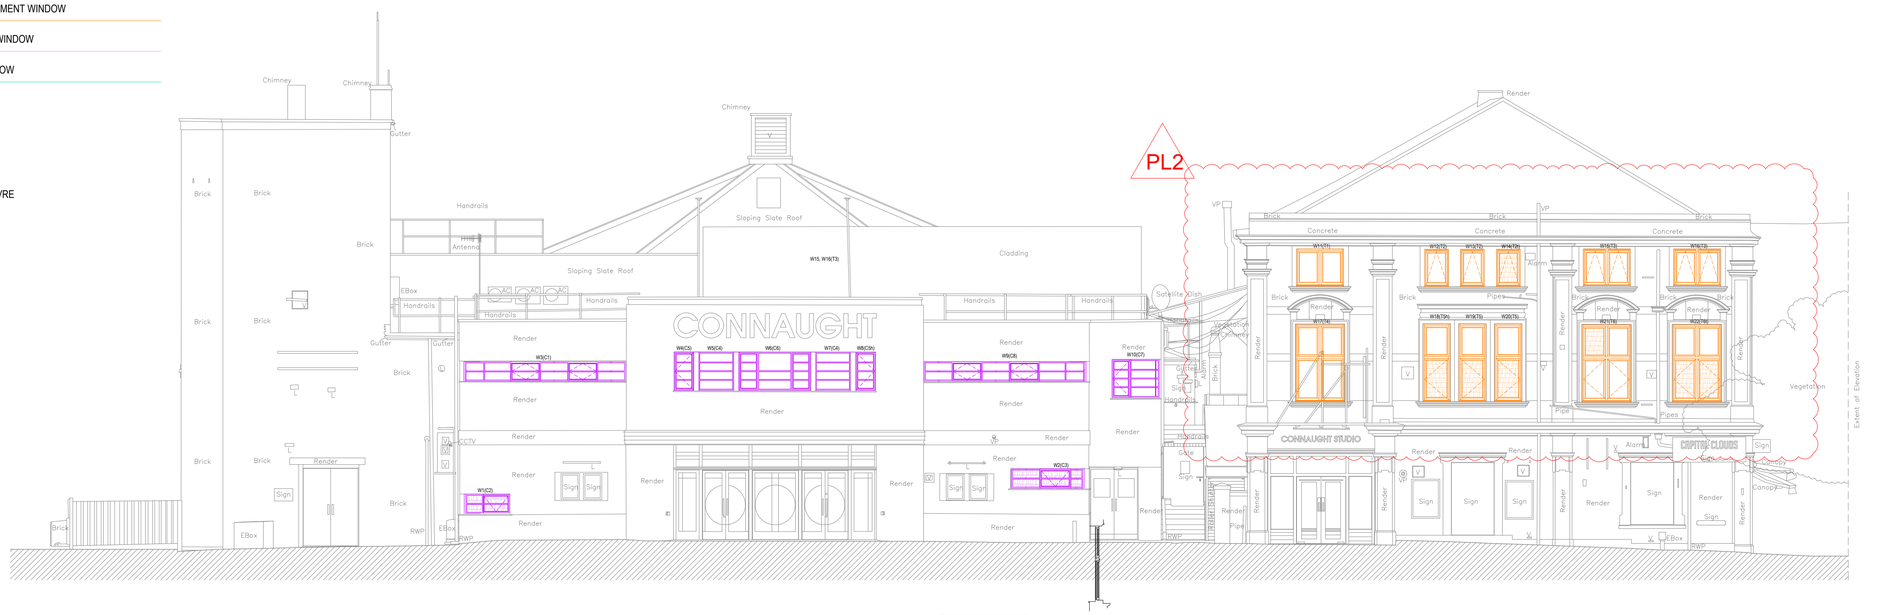

PROPOSED

This drawing has been prepared for the use of AECOM's client. It may not be used, modified, reproduced or relied upon by third parties, except as agreed by AECOM or as required by law. AECOM accepts no responsibility, and denies any liability whatsoever, to any party that uses or relies on this drawing without AECOM's express written consent. Do not scale this document. All measurements must be obtained from the stated dimensions.

AECOM

PROJECT

PSDS

STAGE

PLANNING

CLIENT

WORTHING BOROUGH COUNCIL

CONSULTANT

AECOM
ALDGATE TOWER,
2 LEMAN STREET,
LONDON E1 8FA
www.aecom.com

SAFETY, HEALTH AND ENVIRONMENTAL INFORMATION BOX

THIS DRAWING IS TO BE USED ONLY FOR THE PURPOSE OF ISSUE AND IS SUBJECT TO AMENDMENT

IT IS ASSUMED THAT ALL WORKS INDICATED ON THIS DRAWING WILL BE CARRIED OUT BY A COMPETENT CONTRACTOR WORKING TO AN APPROPRIATE METHOD STATEMENT.

NOTES

1. THIS DRAWING IS TO BE READ IN CONJUNCTION WITH ALL OTHER RELEVANT DOCUMENTATION.
2. DO NOT SCALE FROM THIS DRAWING, USE ONLY PRINTED DIMENSIONS.
3. ALL DIMENSIONS IN MILLIMETRES, ALL CHAINAGES, LEVELS AND COORDINATES ARE IN METRES UNLESS DEFINED OTHERWISE.
4. THIS DRAWING IS TO BE READ IN CONJUNCTION WITH THE PROJECT PRE-CONSTRUCTION INFORMATION AND THE BUILDING HEALTH AND SAFETY FILE FOR ANY IDENTIFIED POTENTIAL RISKS.
5. THIS DRAWING MUST BE PRINTED IN COLOUR.

DESCRIPTION	Designed / Drawn	Checked / Approved	Date	Suffix
PLANNING AMMENDMENT	GF / SA	ES / ES	23/01/25	PL2
PLANNING	GF / SA	ES / ES	24/10/24	PL1

ISSUE / VERSION

SCALE 1:100@A1

PROJECT NUMBER

60731756

SHEET TITLE

CONNAUGHT THEATRE & STUDIO EXISTING AND PROPOSED ELEVATIONS 1 OF 6

SHEET NUMBER **VERSION** PL2

60731756-ACM-CTS-ZZ-DR-BR-340401