

0 0.5 1 2 3 4 5 6 7 8 9 10

SCALE 1:50

ADUR & WORTHING
PLANNING SERVICES
PLAN AWDM/0971/13
DATE VALID - 6 AUG 2013

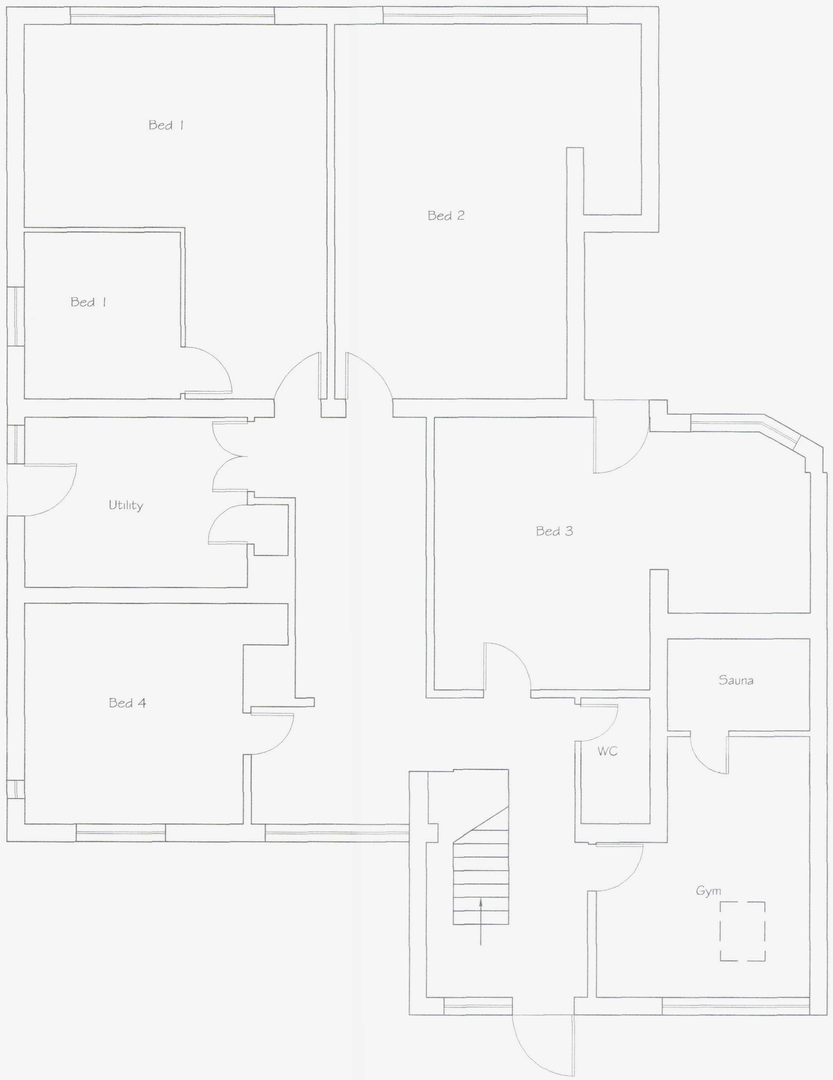


Existing Ground Floor Plan

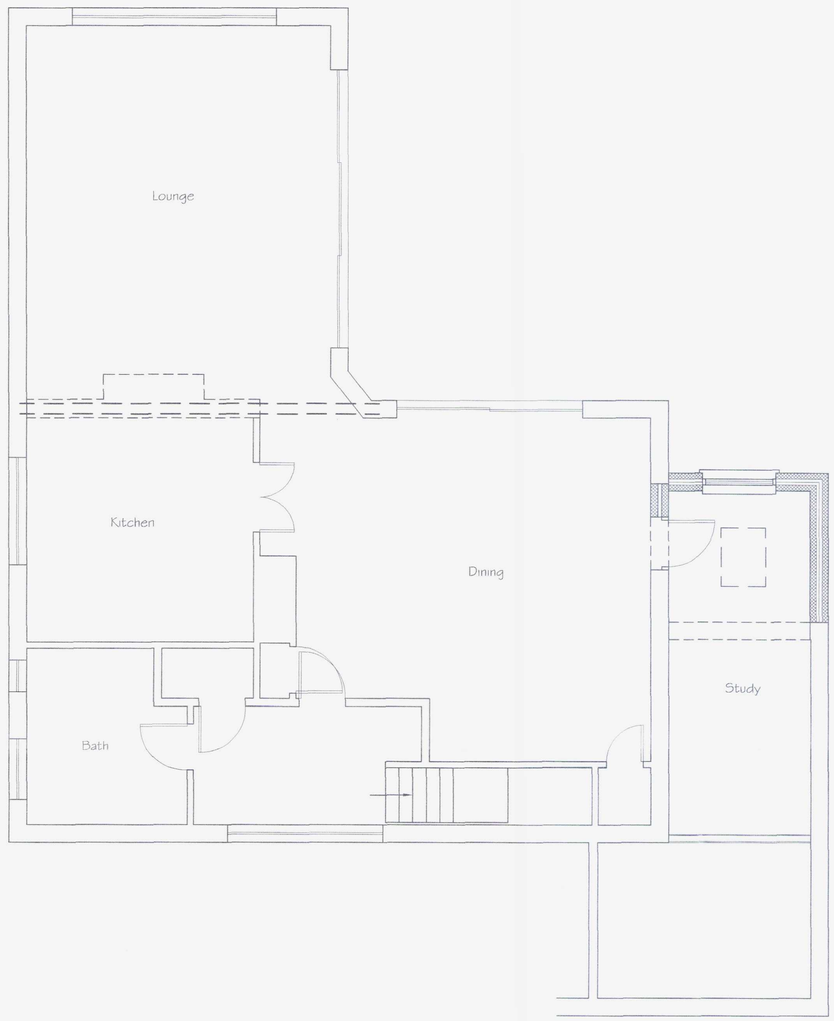


Proposed First Floor Plan

0 0.5 1 2 3 4 5 6 7 8 9 10


SCALE 1:100

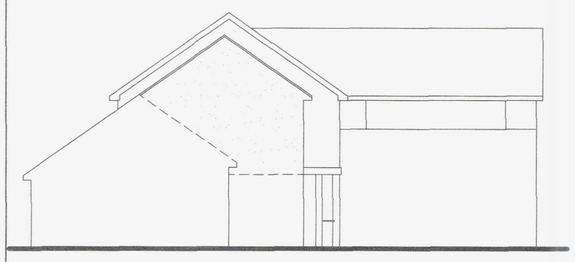


Proposed Side Elevation

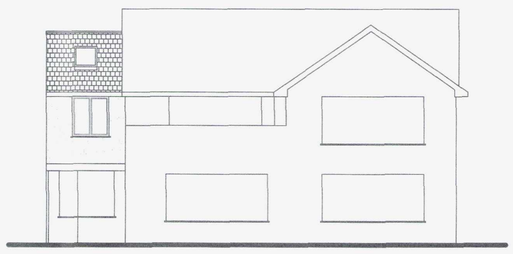

Proposed Rear Elevation

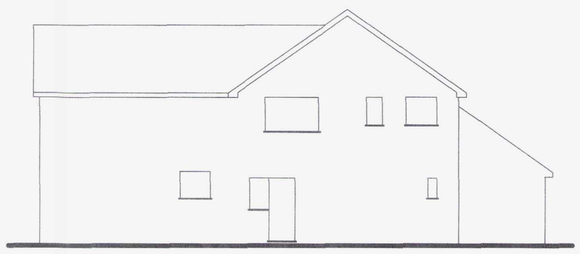

Proposed Side Elevation

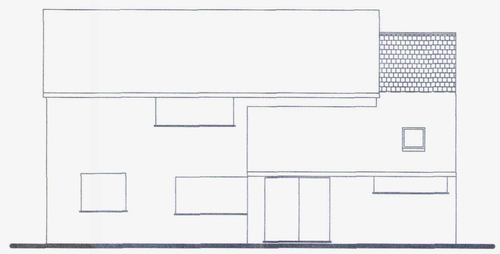

Proposed Rear Elevation

Tony Rogers
Building Consultants
Address: 40 Dawn Crescent, Upper Beeding
West Sussex, BN44 3WH
Telephone: 01903 815225 Fax: 01903 815225

Rev.	Date:	Revision Description:

Client: Mr & Mrs B Clark

Address: 30 Old Fort Road
Shoreham Beach
West Sussex
BN43 5RJ

Project: Proposed extension and alterations

Scale: 1:50 1:100
Paper Size A1

Date: July 2013

Drawing No: 13/859/021

Drawn By: AWR

Revision: