Osprey Charging
3rd Floor, Martin House, 5 Martin Lane
City of London, EC4R 0DP

Plan 1

SITE: Brewhouse & Kitchen Worthing - BN11 4JD

PROJECT: Brewhouse & Kitchen

DATE: 25/07/23

TITLE: Site Plan Proposed

SCALE AT A4: 1:500

DRAWN: TL

REVISION: V2

AMENDMENTS:

REV:	DESCRIPTION:	BY:	DATE:
V1	Intiial Draft	TL	19/06/23
V2	Amended site area	TL	25/07/23

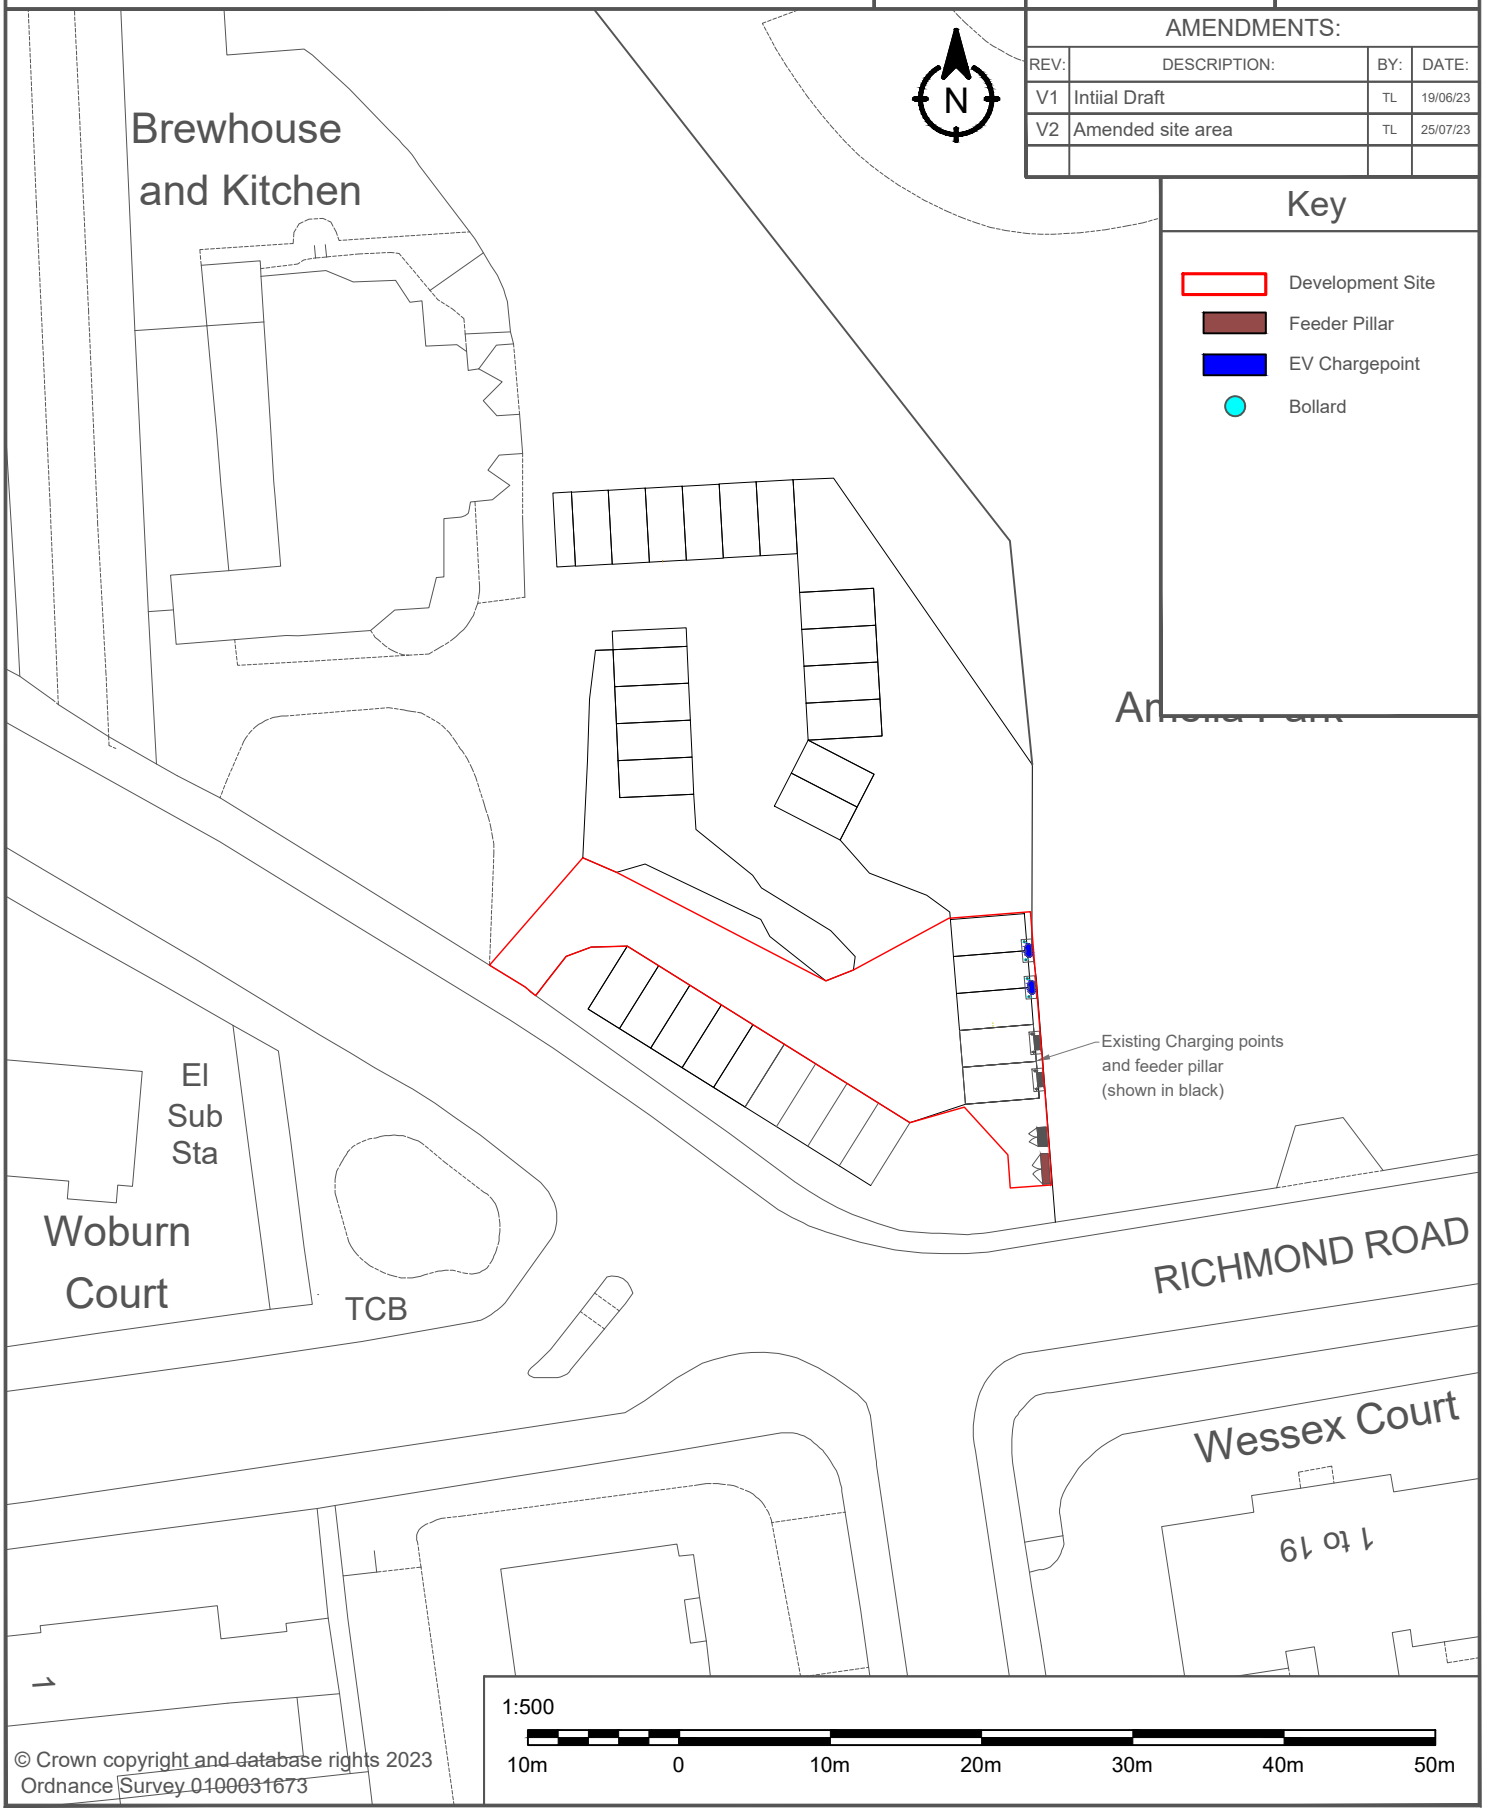

© Crown copyright and database rights 2023
Ordnance Survey 0100031673