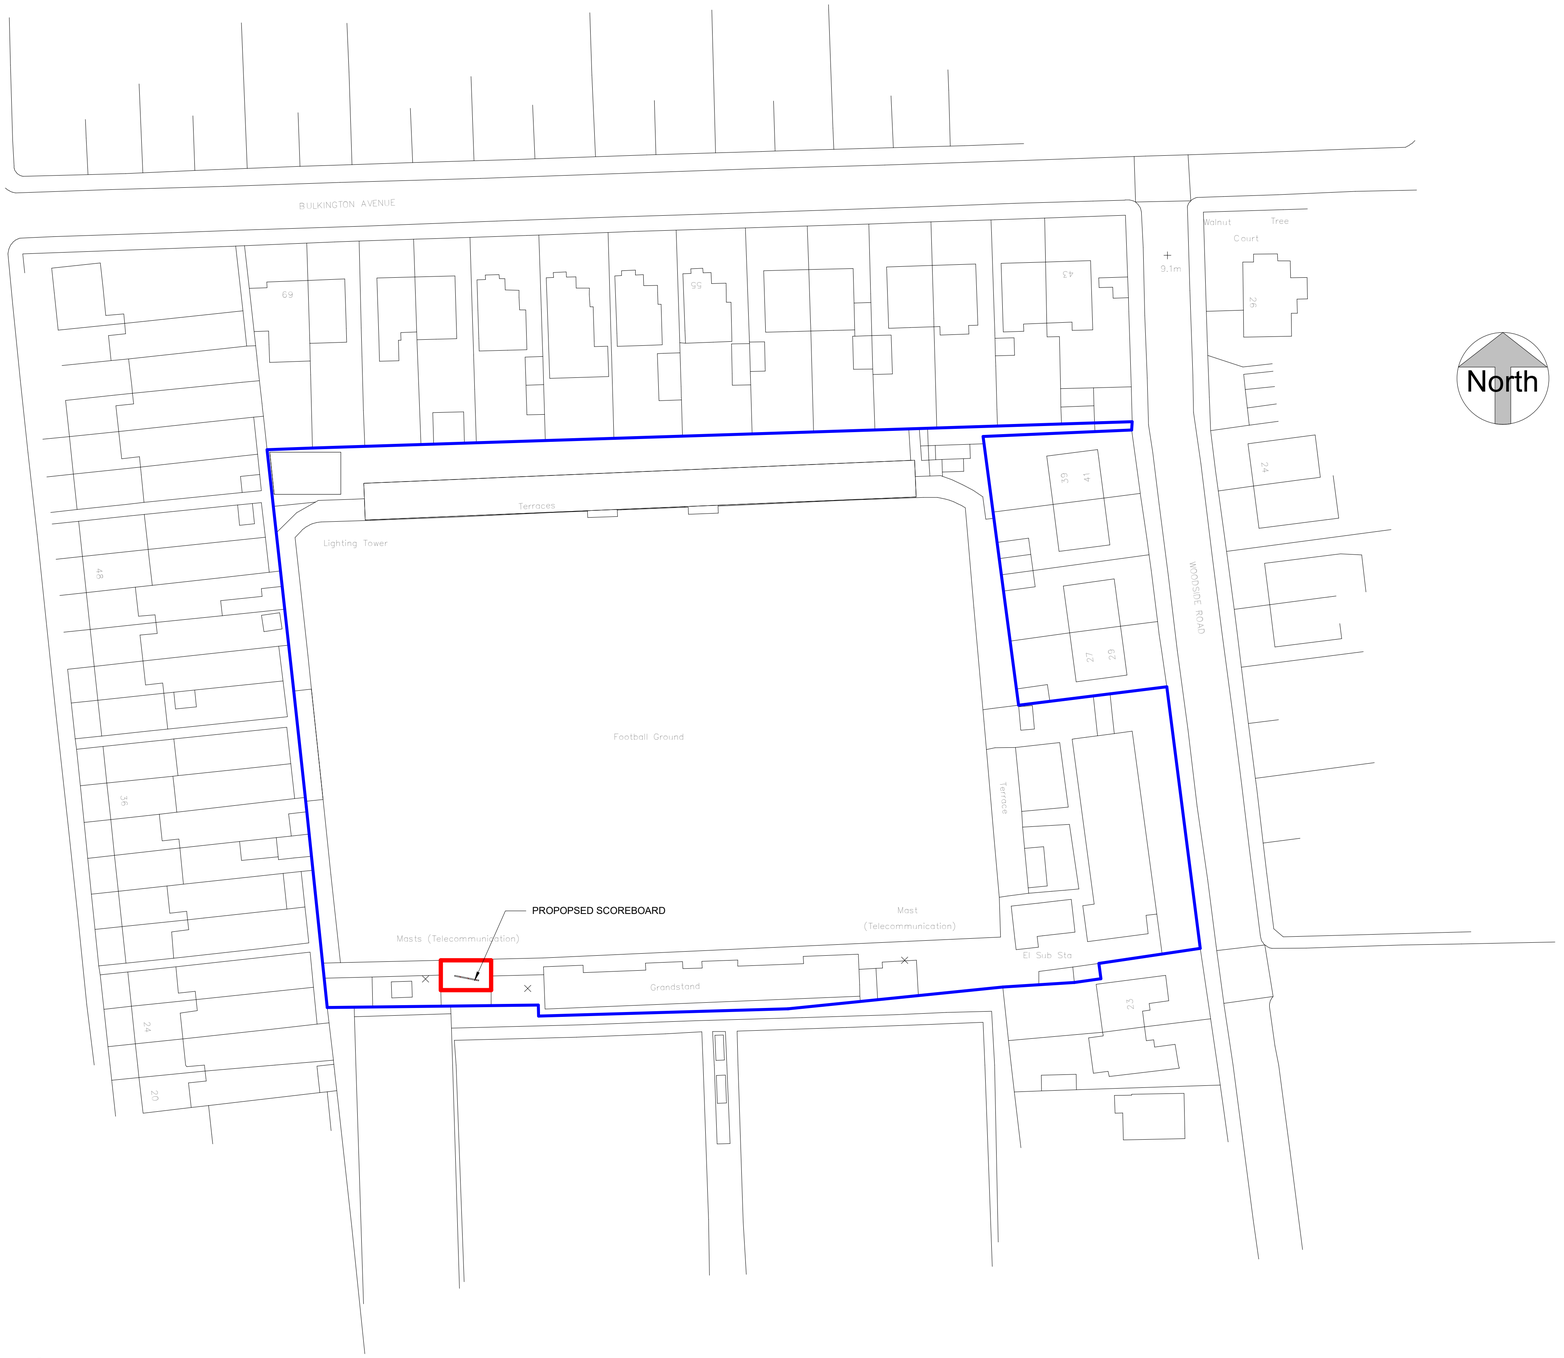

1 SITE PLAN

1 : 500

North

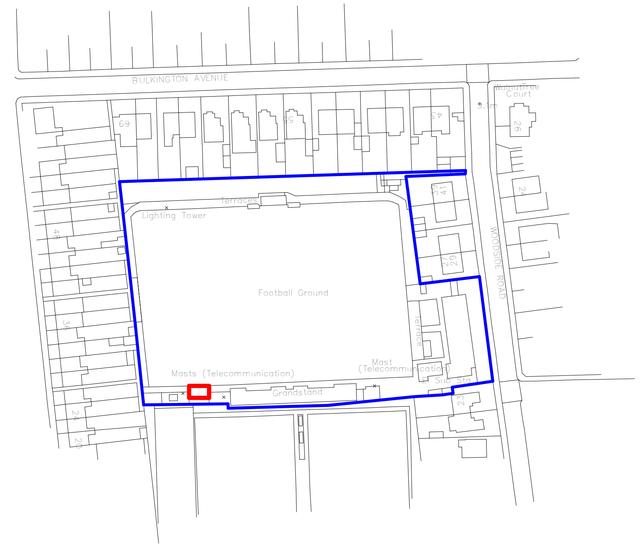

2 LOCATION PLAN

1 : 1250

0m 10m 20m 30m 40m 50m

VISUAL SCALE 1:500 @ A1

0m 25m 50m 75m 100m 125m

VISUAL SCALE 1:1250 @ A1

KRONA DESIGN
ARCHITECTURAL DESIGN & DRAFTING
4 Union Place | Worthing | BN11 1LG
info@kronadesign.co.uk | kronadesign.co.uk
Tel: 01903 256150 Mob: 07827 994111

PROJECT
Proposed New Scoreboard

ADDRESS
Worthing Football Club
Woodside Road
Worthing

TITLE
Site & Location Plan

CLIENT
Worthing Football Club

DRAWN	STATUS	DATE
JLB		05/03/25

SCALE (@ A1)	PROJECT NUMBER
As indicated	KD.1673

DRAWING NUMBER	REV
A.001	

© KRONA DESIGN