0m 1m 2m 3m 4m 5m

VISUAL SCALE 1:50 @ A1

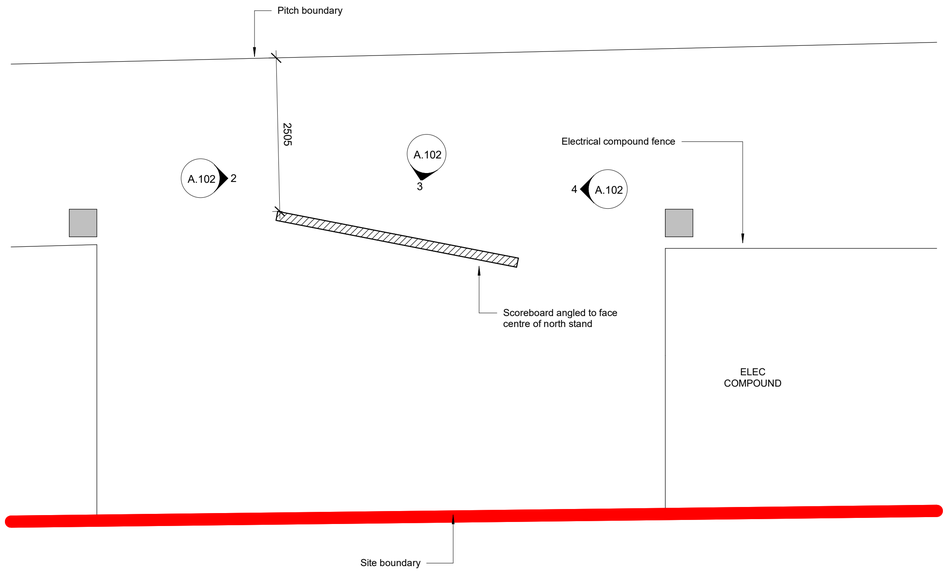

1 SCOREBOARD PLAN

1 : 50

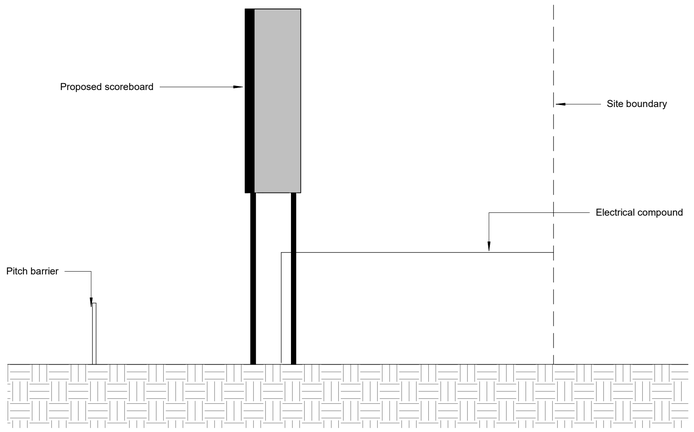

2 SIDE ELEVATION FACING WEST

1 : 50

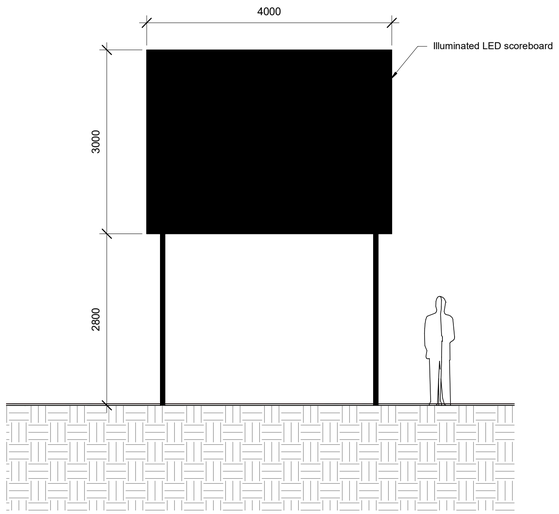

3 FRONT ELEVATION FACING NORTH

1 : 50

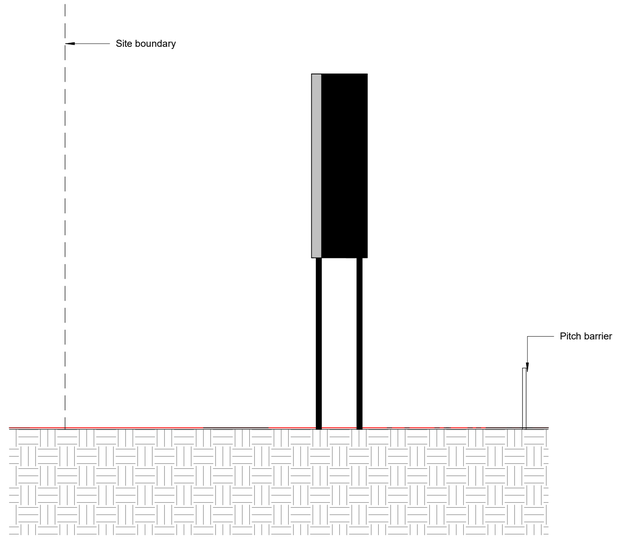

4 SIDE ELEVATION FACING EAST

1 : 50

KRONA DESIGN
ARCHITECTURAL DESIGN & DRAFTING
4 Union Place | Worthing | BN11 1LG
info@kronadesign.co.uk | kronadesign.co.uk
Tel: 01903 256150 Mob: 07827 994111

PROJECT
Proposed New Scoreboard

ADDRESS
Worthing Football Club
Woodside Road
Worthing

TITLE
Proposed Scoreboard

CLIENT
Worthing Football Club

DRAWN	STATUS	DATE
JLB		05/03/25

SCALE (@ A1)	PROJECT NUMBER
1 : 50	KD.1673

DRAWING NUMBER	REV
A.102	

© KRONA DESIGN