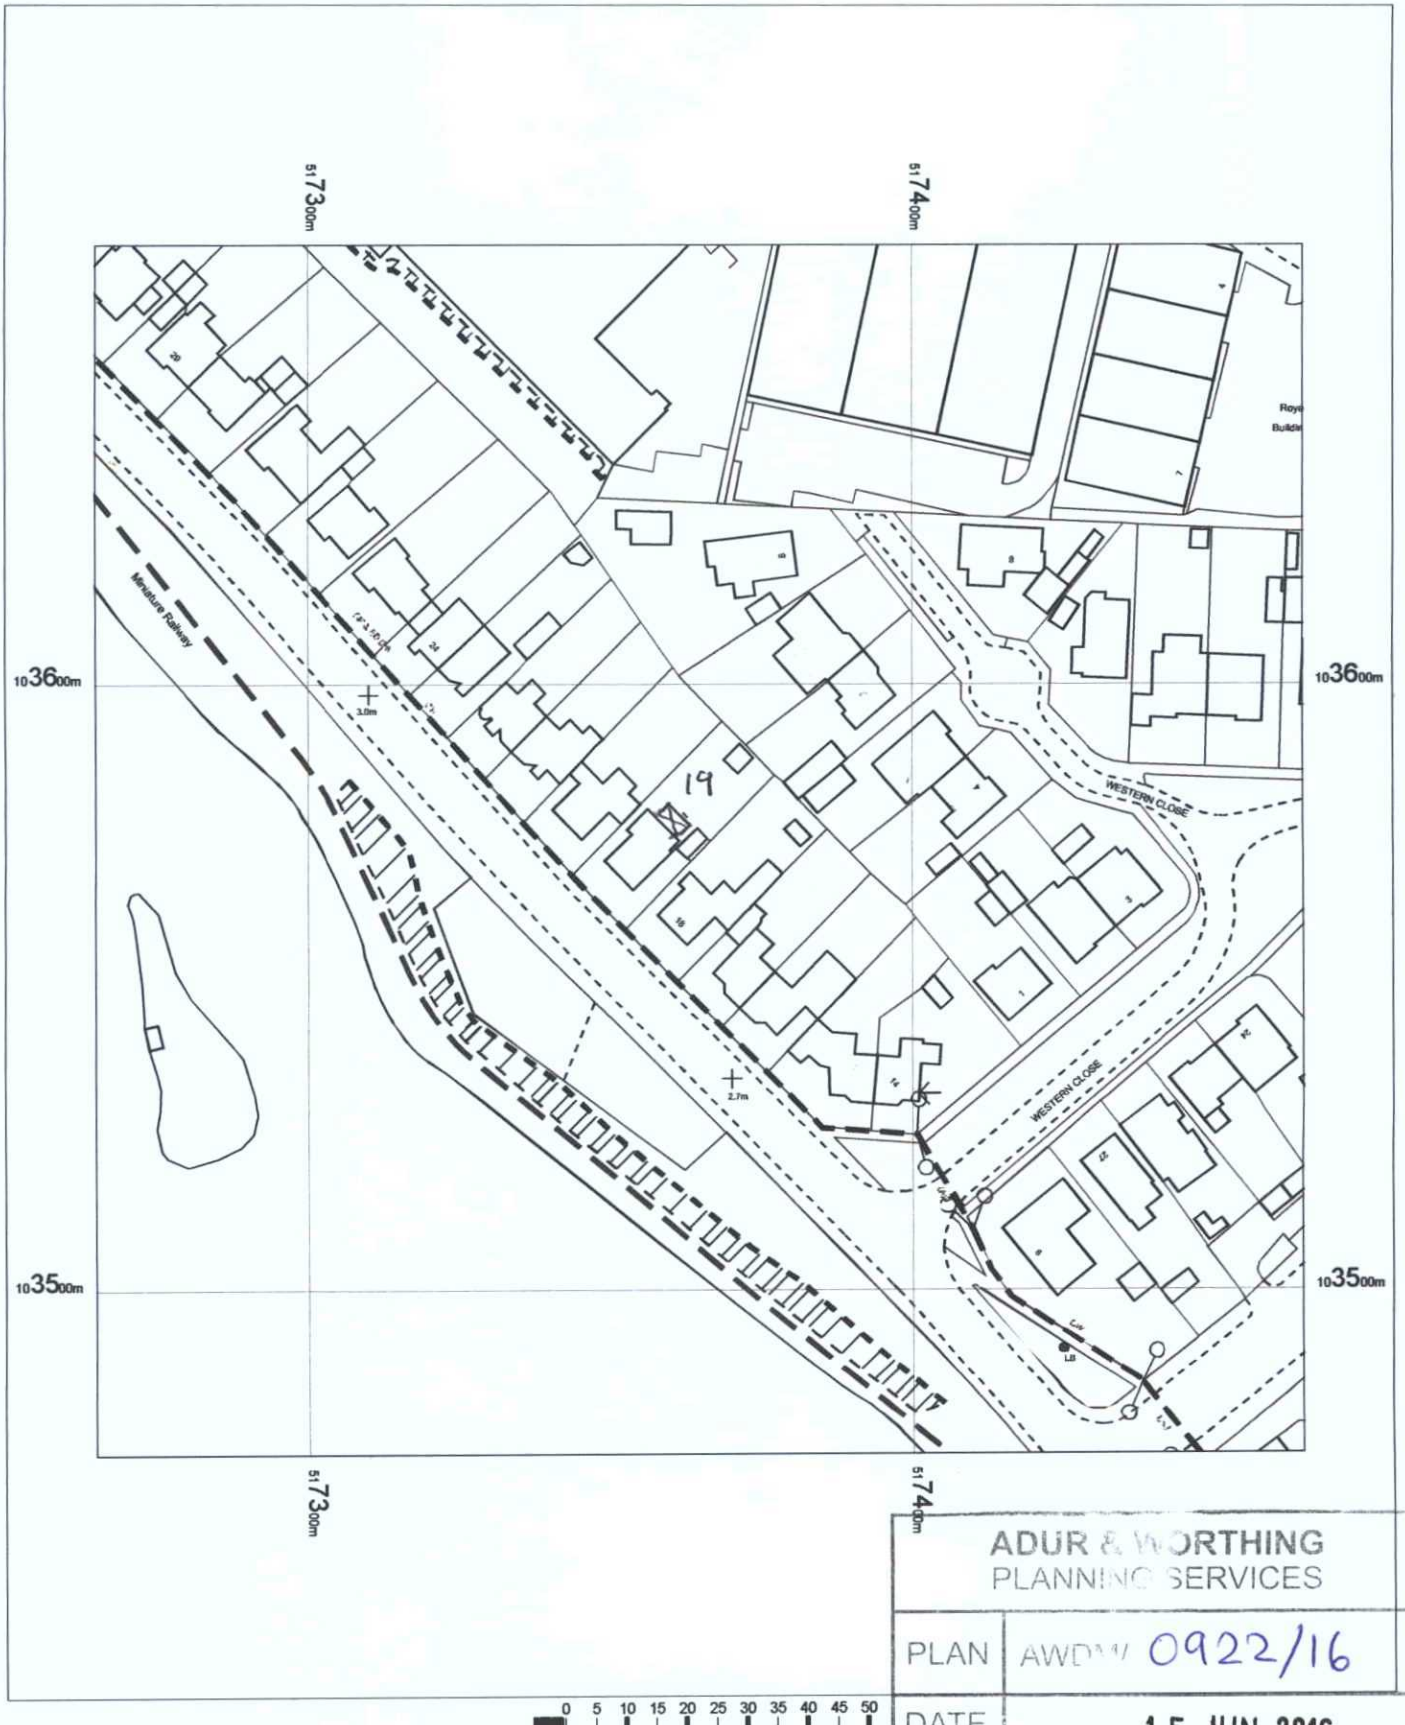


ADUR & WORTHING
PLANNING SERVICES
PLAN AWDM/0922/16
DATE VALID 15 JUN 2016

N

OS MasterMap 1250/2500/10000 scale
09 May 2016, ID: BW1-00526718
www.blackwellmapping.co.uk

1:1250 scale print at A4, Centre: 517365 E, 103572 N

©Crown Copyright and database rights 2016 OS 100019980

BLACKWELL'S
www.blackwellmapping.co.uk
TEL: 0113 245 2623
maps.leeds@blackwell.co.uk