

The property owner is required to serve a party structure notice on the adjoining owner as required by The Party Wall etc Act 1996.


Plan 1 of 3

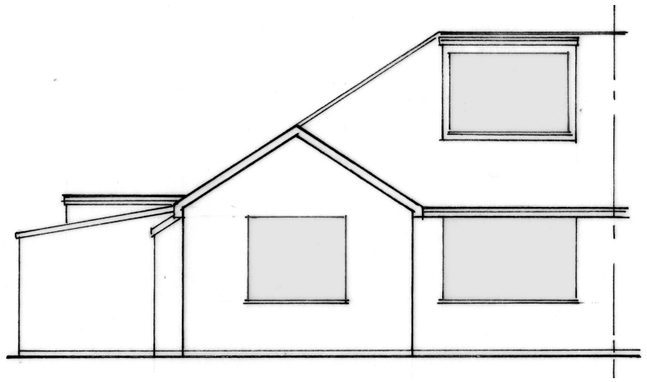

EXISTING FRONT ELEVATION (NORTH) 1:100

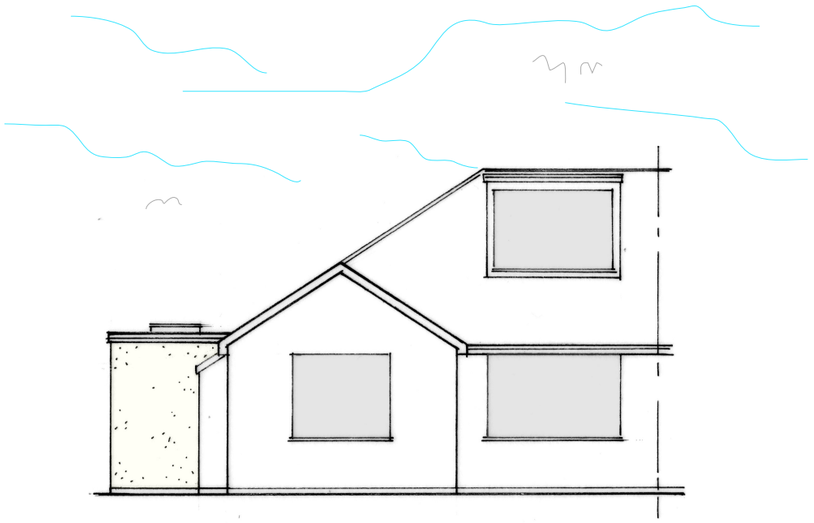

PROPOSED FRONT ELEVATION (NORTH) 1:100

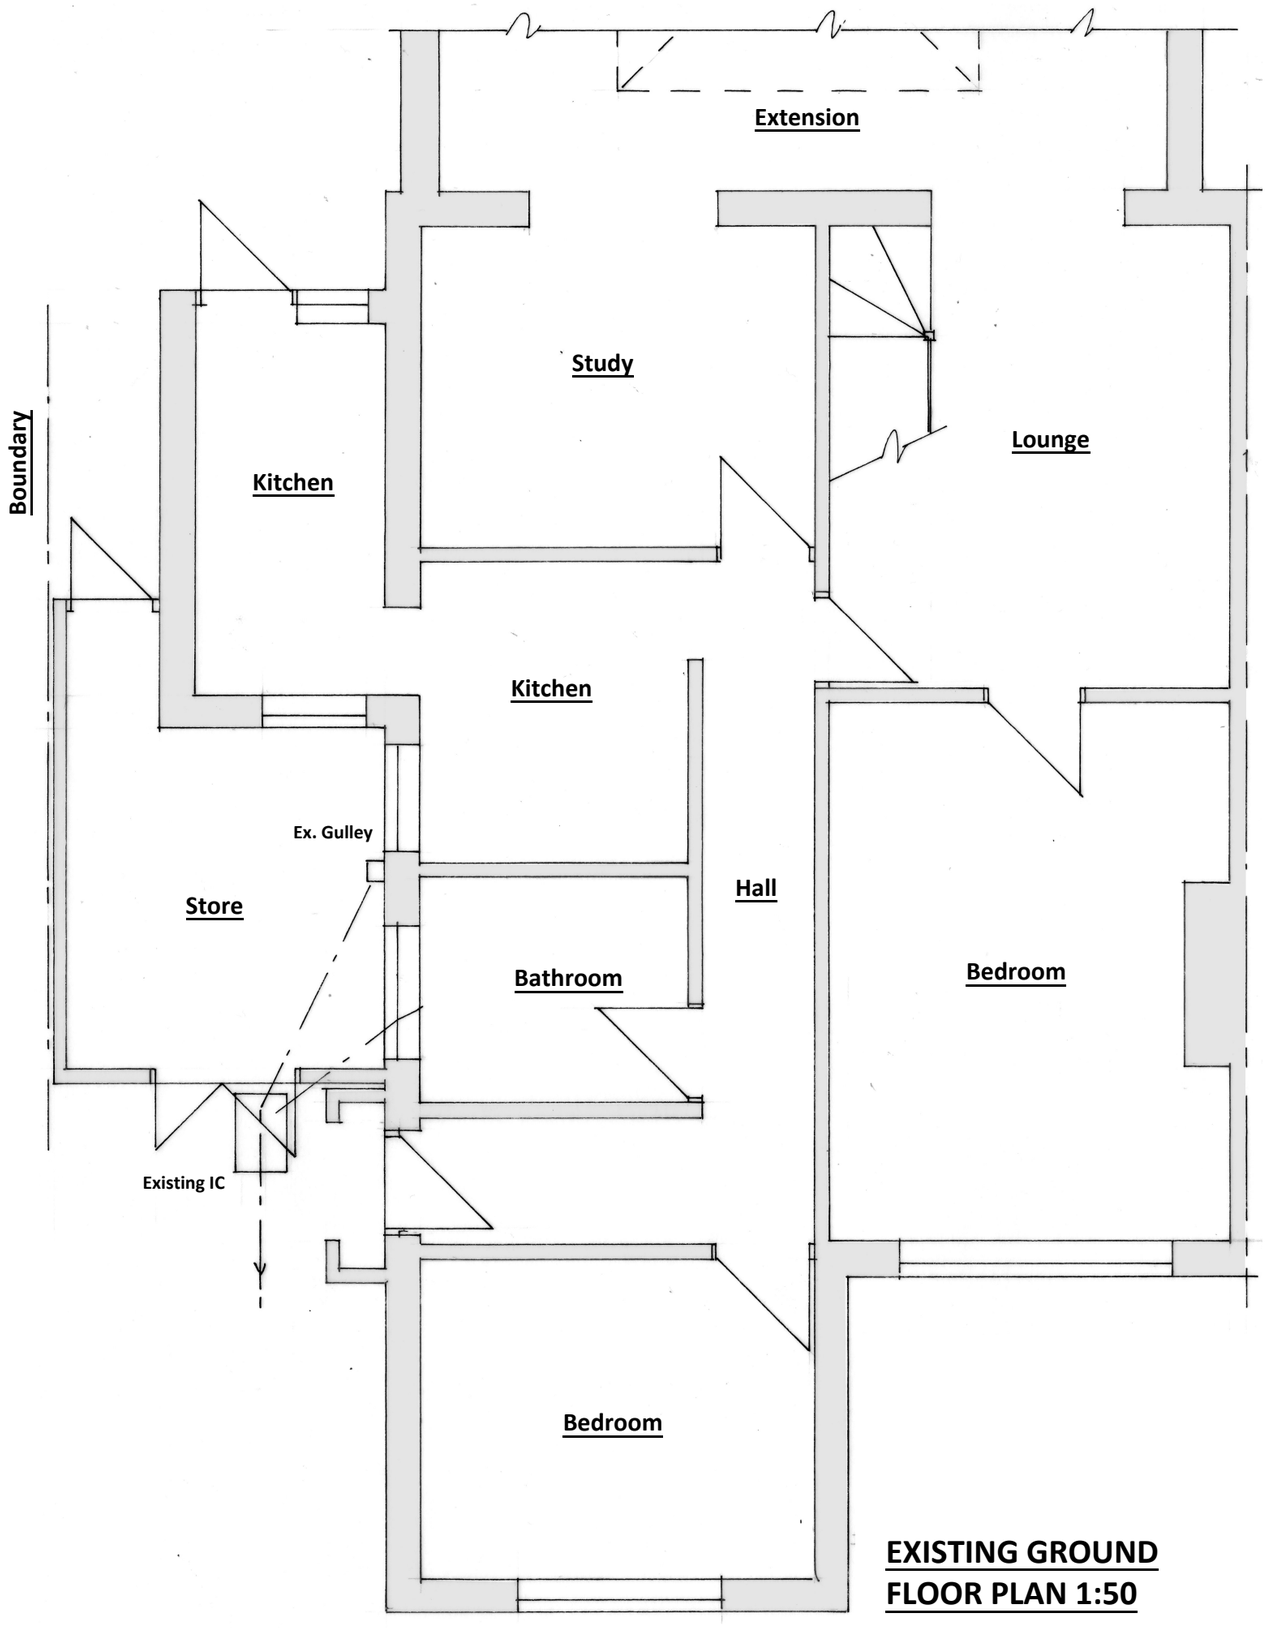

EXISTING GROUND FLOOR PLAN 1:50

cabe chartered association of building engineers

A3

CLIENT: Mr Stubbings

DATE: 28.10.2022

DRWG No: BSB/22032/1

1:50 @ A3

Side Extension

DRAWN BY: *Steve Barrett C.Build E, CABE*

1:100

146 Abbey Road, Sompting

BSB *Architectural Services Ltd*

cabe chartered association of building engineers

stevebsbltd@yahoo.com

07974 715009