
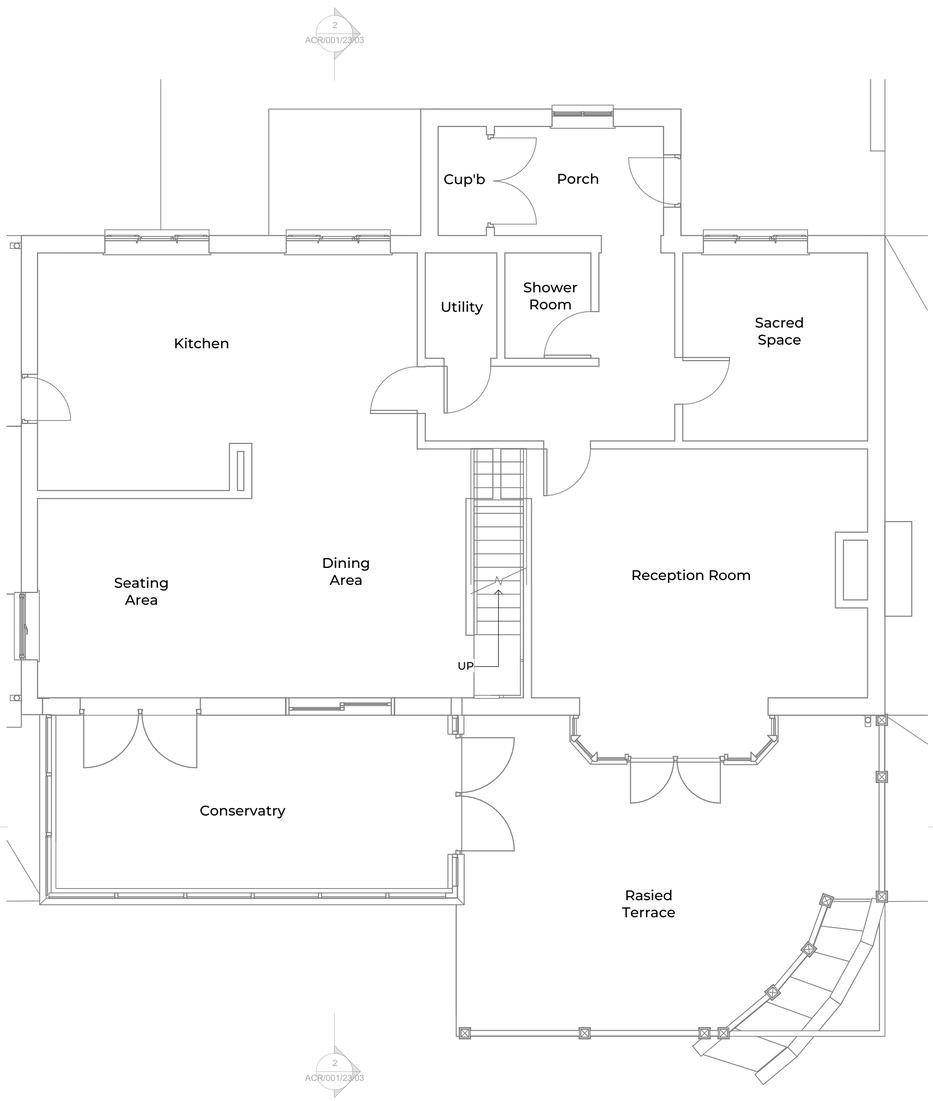


Ground Floor Plan

1 : 50

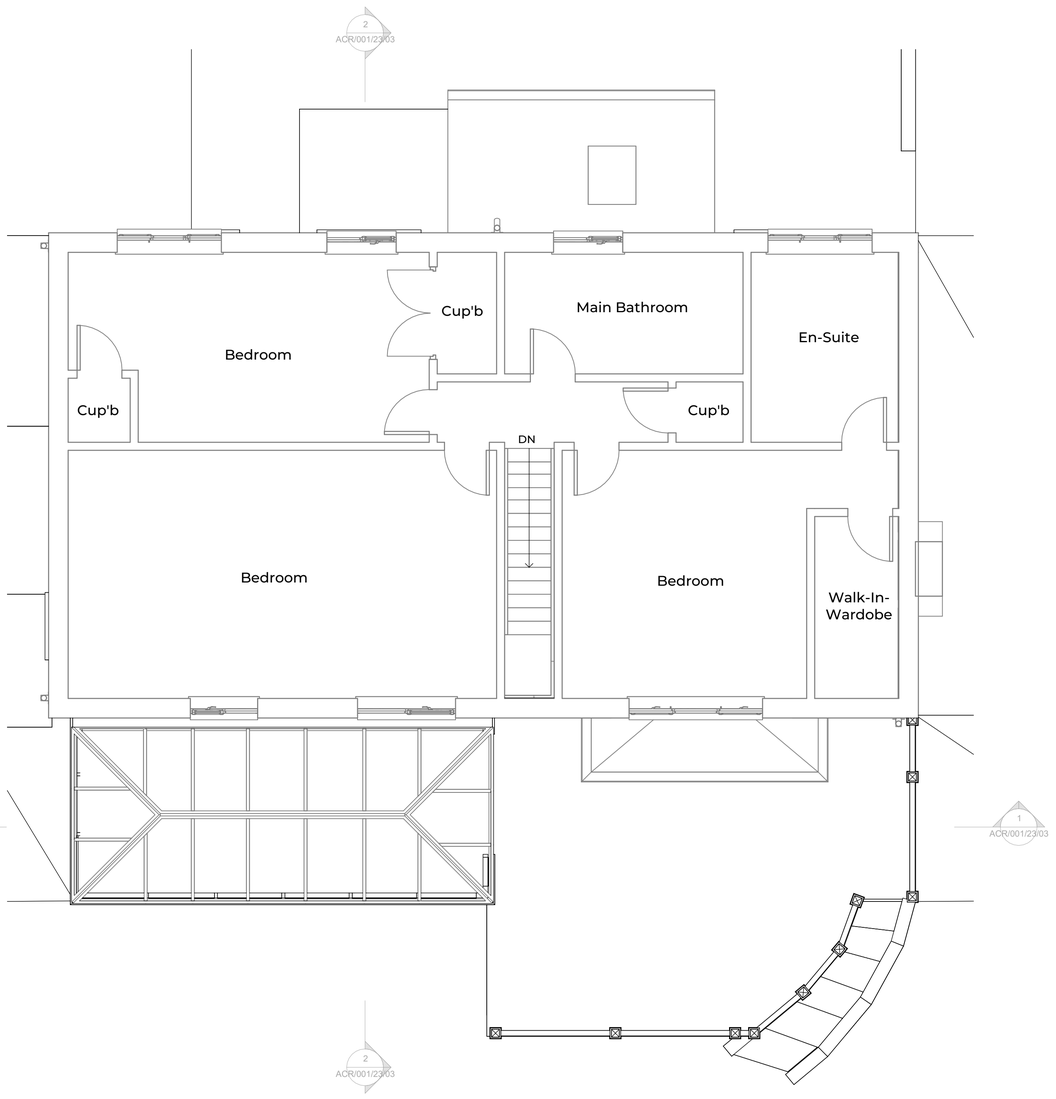

First Floor Plan

1 : 50

0m 1m 2m 3m 4m 5m

VISUAL SCALE 1:50 @ A1

Notes:

1. THE COPYRIGHT OF THIS DRAWING IS VESTED IN ARCHEVOLVE AND IT MAY NOT BE REPRODUCED IN WHOLE OR PART OR USED FOR THE MANUFACTURE OF ANY ARTICLE WITHOUT THE EXPRESS PERMISSION OF THE COPYRIGHT HOLDERS.

2. WORK TO FIGURED DIMENSIONS ONLY.

3. THIS DRAWING IS TO BE READ IN CONJUNCTION WITH ALL RELEVANT ARCHITECT'S, SERVICE ENGINEER'S AND ARCHEVOLVE AND SPECIFICATIONS.

Revision Number	Revision Description	Issued by	Revision Date

DATE:	STATUS:	SHEET SIZE:
20/09/23	PRELIMNARY ISSUE	A1

SCALE:	DRAWN:	CHECKED:
1 : 50	AP	AP

CLIENT:

Mr S Konathala
53 Ring Road
North Lancing
BN15 0QE

SITE ADDRESS:

DRAWING: Extensions to The Front & Rear

TITLE: Floor Plans

REVISION:

DRAWING NO: ACR/001/23/01

PROJECT NO: 53RingRd

ARCHEVOLVE
// design @archevolve.co.uk
// www. archevolve.co.uk
// 07830 325566
CIAT CHARTERED PRACTICE