
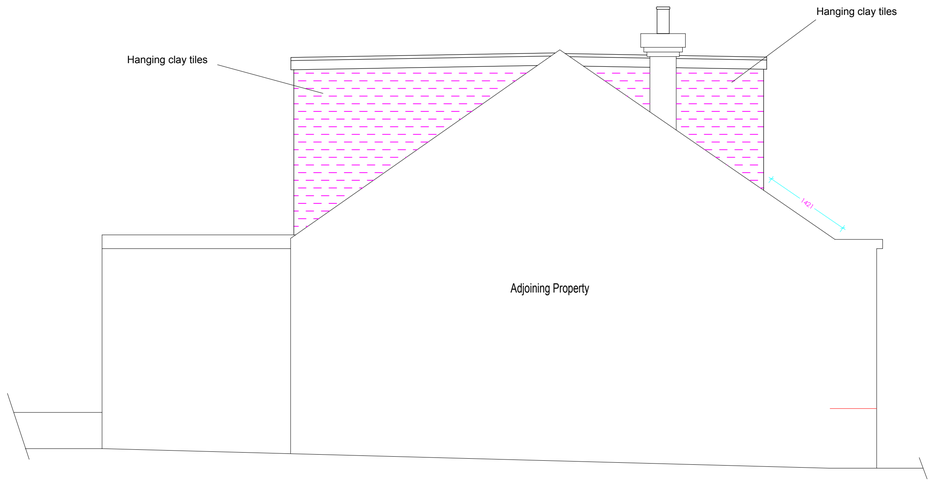



PROPOSED NORTH ELEVATION - Scale 1:50

Scale in Metres
0 1 5

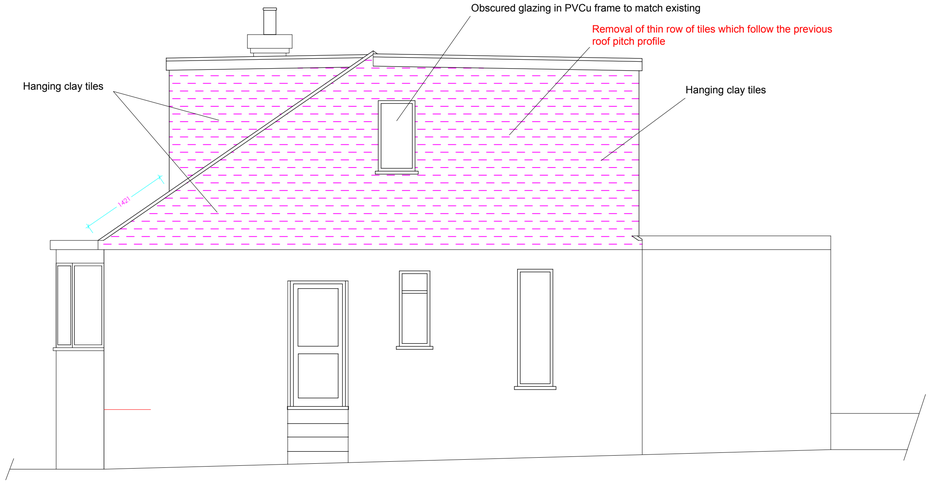


PROPOSED SOUTH ELEVATION - Scale 1:50

Scale in Metres
0 1 5

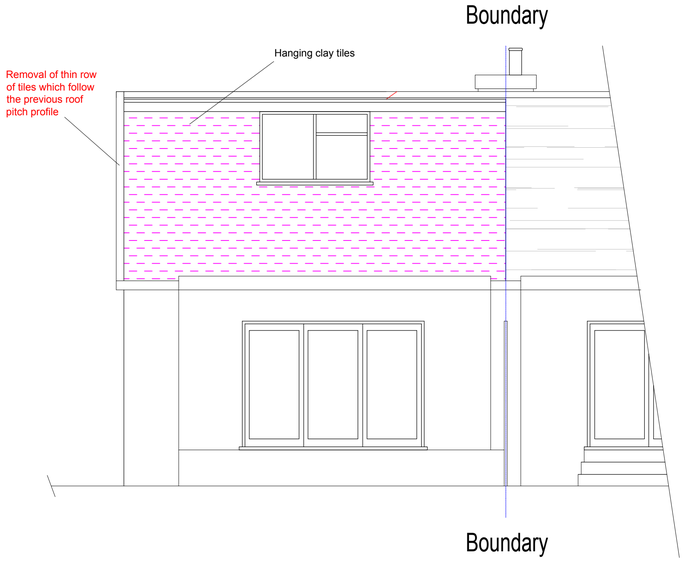

PROPOSED EAST ELEVATION - Scale 1:50

Scale in Metres
0 1 5

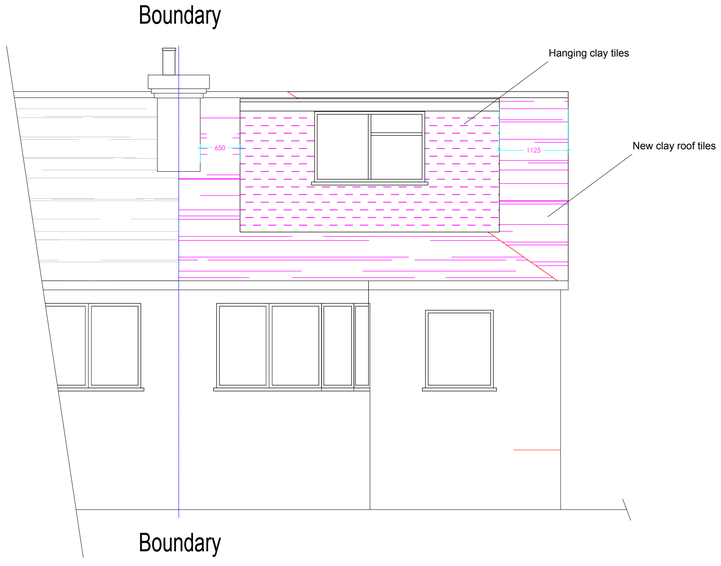

PROPOSED WEST ELEVATION - Scale 1:50

Scale in Metres
0 1 5

Notes:

DO NOT SCALE FROM THIS DRAWING. Use figured dimensions only.

This drawing must be read in conjunction with all other related drawings and documentation. Any discrepancy in either must be reported immediately to JB.

It is the contractor's responsibility to check all dimensions on site, any discrepancy to be reported immediately to JB.

Details are representative only, size and final setting out to be verified on site, and subject to confirmation by relevant specialist subcontractor.

Full original record copies of issued drawings are kept at JB.

Drawing Status
PLANNING ISSUE

Rev	Description	By	Date
PL1	PLANNING ISSUE	JJB	25.02.2023
PL2	PLANNING ISSUE	JJB	27.02.2023

Client
CHRIS WILLARD

Project Title
1 LEWIS ROAD, LANCING

Drawing Title
PROPOSED ELEVATIONS

Scale at A1	Drawn	Checked	Revision Date
1: 50	JJB	HJB	27.02.2023

Drawing Number
Project – Originator – Zone – XXX
xx – xx – xx – 0202
Level | Type | Role | Number

Project Ref No.

Revision
PL2 - C