
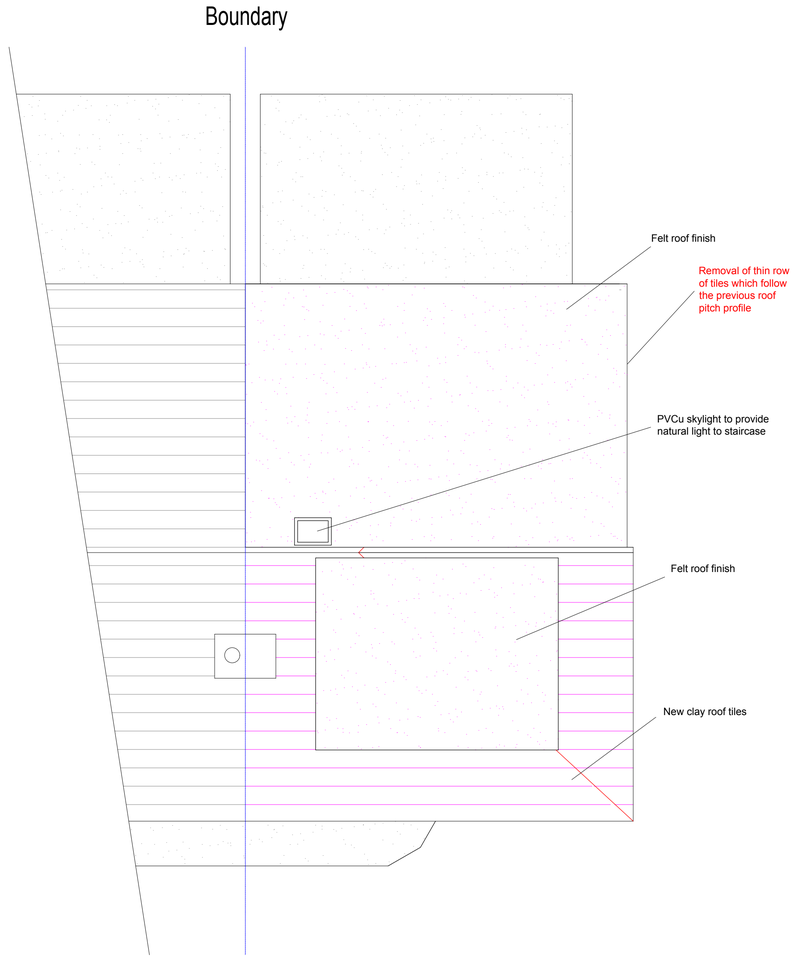


PROPOSED ROOF PLAN - Scale 1:50

Scale in Metres

0 1 5

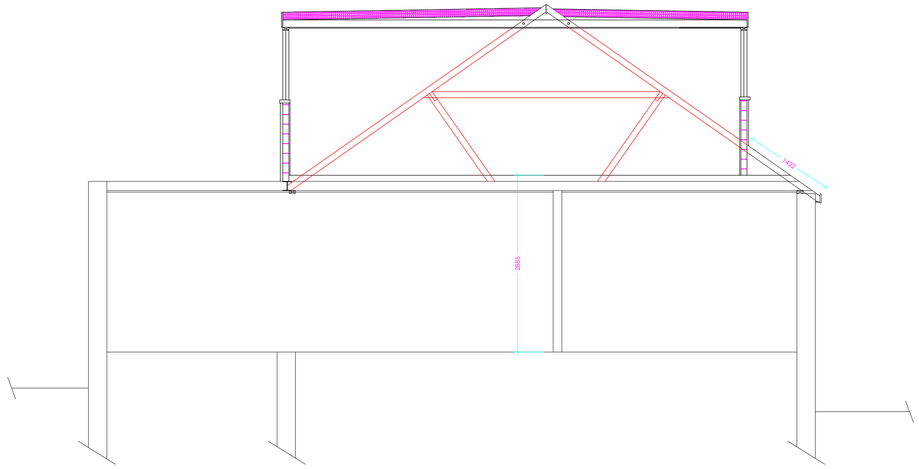

PROPOSED SECTION A-A - Scale 1:50

Scale in Metres

0 1 5

Notes:

DO NOT SCALE FROM THIS DRAWING. Use figured dimensions only.

This drawing must be read in conjunction with all other related drawings and documentation. Any discrepancy in either must be reported immediately to JB.

It is the contractor's responsibility to check all dimensions on site, any discrepancy to be reported immediately to JB.

Details are representative only, size and final setting out to be verified on site, and subject to confirmation by relevant specialist subcontractor.

Full original record copies of issued drawings are kept at JB.

Drawing Status

PLANNING ISSUE

Rev	Description	By	Date
PL1	PLANNING ISSUE	JJB	25.02.2023
PL2	PLANNING ISSUE	JJB	27.02.2023

Client

CHRIS WILLARD

Project Title

1 LEWIS ROAD, LANCING

Drawing Title

PROPOSED ROOF PLAN AND SECTION

Scale at A1	Drawn	Checked	Revision Date
1: 50	JJB	HJB	27.02.2023

Drawing Number

Project – Originator – Zone – XXX – xx – xx – xx – 0203

Level | Type | Role | Number

Project Ref No.

Revision

PL2 - C