

West Elevation

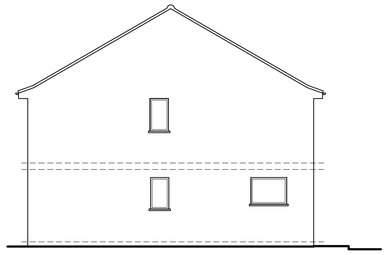

North Elevation



East Elevation

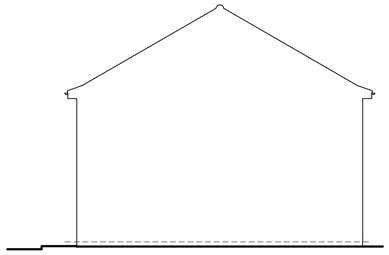

South Elevation



Scale Bar 1:100

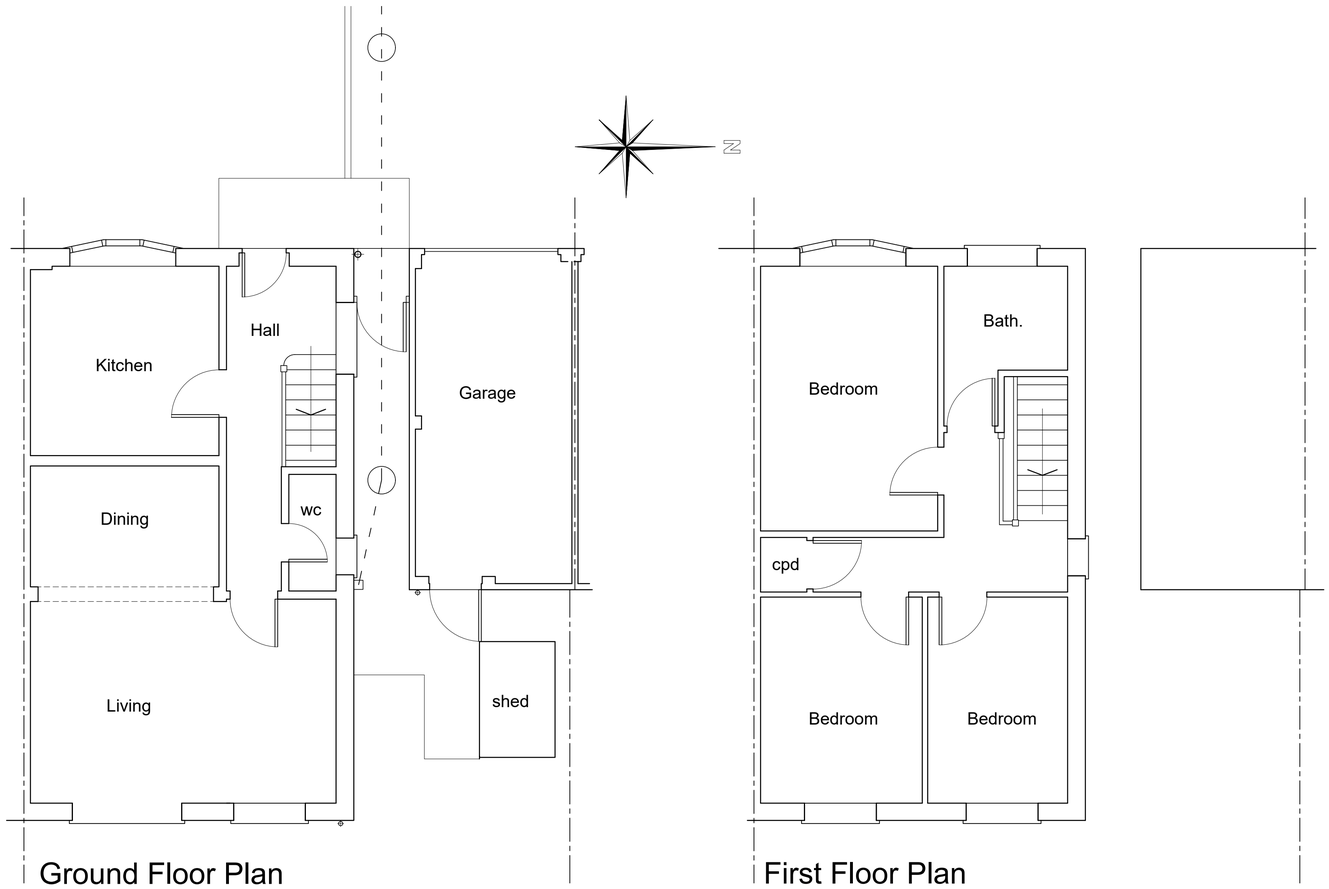

Ground Floor Plan

First Floor Plan



Scale Bar 1:50

Richard Sprange
Architectural Consultant

10 Collington Lane East,
Bexhill-on-Sea, TN39 3RG
Tel : 07715831016
E-mail : richard.archi-vision@outlook.com

Client
Mr and Mrs D Phillips

Project
Proposed Extension and Alterations at 3 Buckingham Close, Shoreham, East Sussex

Drawing Name
Plans and Elevations as Existing

Status: SURVEY

Scale: 1: 50, 1:100 @ A1

Drawn By: RKS

Date: Feb 2020

Drawing No: 19-13-100

Revision: A