RIBA
Chartered Practice

ISO 9001 Registered Firm | International Accreditation Board
Certificate No. GR2002767 | Registration No. 00443

DO NOT SCALE FROM THIS DRAWING EXCEPT FOR PLANNING PURPOSES ONLY.

ALL DIMENSIONS RELATING TO SUB-CONTRACTOR OR SUPPLIERS WORK MUST BE CHECKED ON SITE AND AGREED BETWEEN THE GENERAL CONTRACTOR & THE SUB-CONTRACTORS \ SUPPLIERS. ALL DIMENSIONS ARE IN MILLIMETERS. IF IN DOUBT ASK.

ALL WORKS OR MATERIALS INDICATED ON THE DRAWING ARE TO BE TO THE LATEST BRITISH STANDARDS AND ARE TO BE CARRIED OUT IN ACCORDANCE WITH THE RELEVANT CODES OF PRACTICE OR RECONIZED TRADE ASSOCIATIONS RECOMMENDATIONS & PUBLICATIONS

REV.	AMENDMENT	BY	DATE



WEST ELEVATION

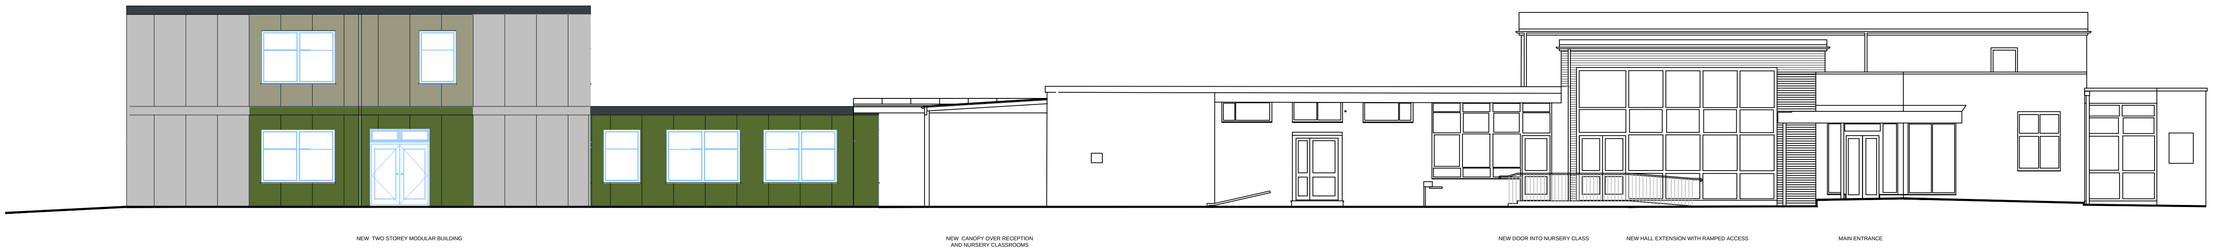

EAST ELEVATION

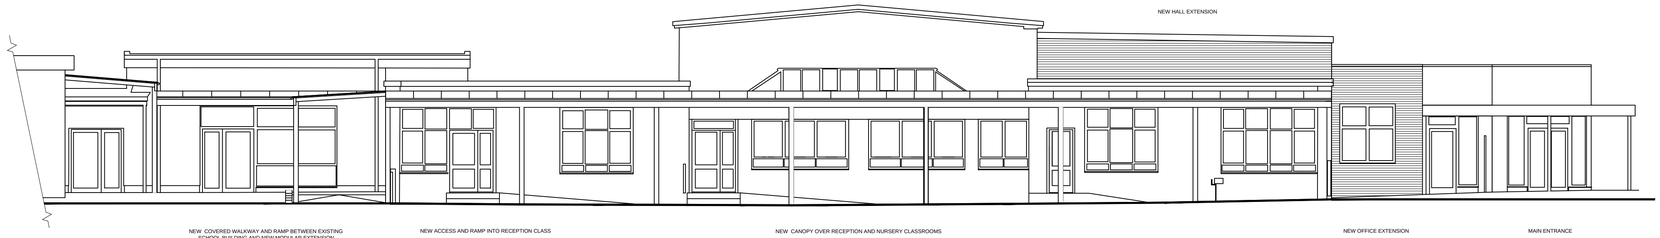

SOUTH ELEVATION OF EXISTING SCHOOL WITH NEW CANOPIES



SOUTH ELEVATION INCORPORATING NEW MODULAR BUILDING



NORTH ELEVATION OF NEW MODULAR BUILDING

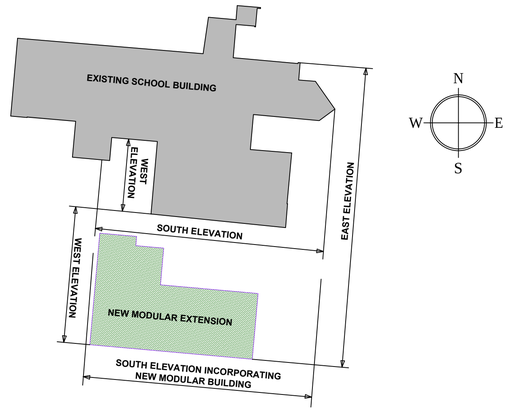

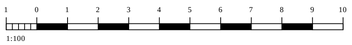

Project
St.Nicolas & St.Mary CE Primary School
Eastern Avenue, Shoreham-By-Sea

Drawing
Alterations to the Existing School
Proposed Elevations

Date: March. 2016
Drawn by: re
Scales: 1:100 @ A1
Status: Planning
Job No: TSP 553
Dwg No: PL-15
Revision:

the SEAMAN PARTNERSHIP Ltd
UNIT 2, MARTINS BARN, BIRDHAM ROAD
CHICHESTER, WEST SUSSEX, PO20 7BX
TEL: 01243 514131 FAX: 01243 511488
office@the-seaman-partnership.co.uk
w.w.w.the-seaman-partnership.co.uk