FF

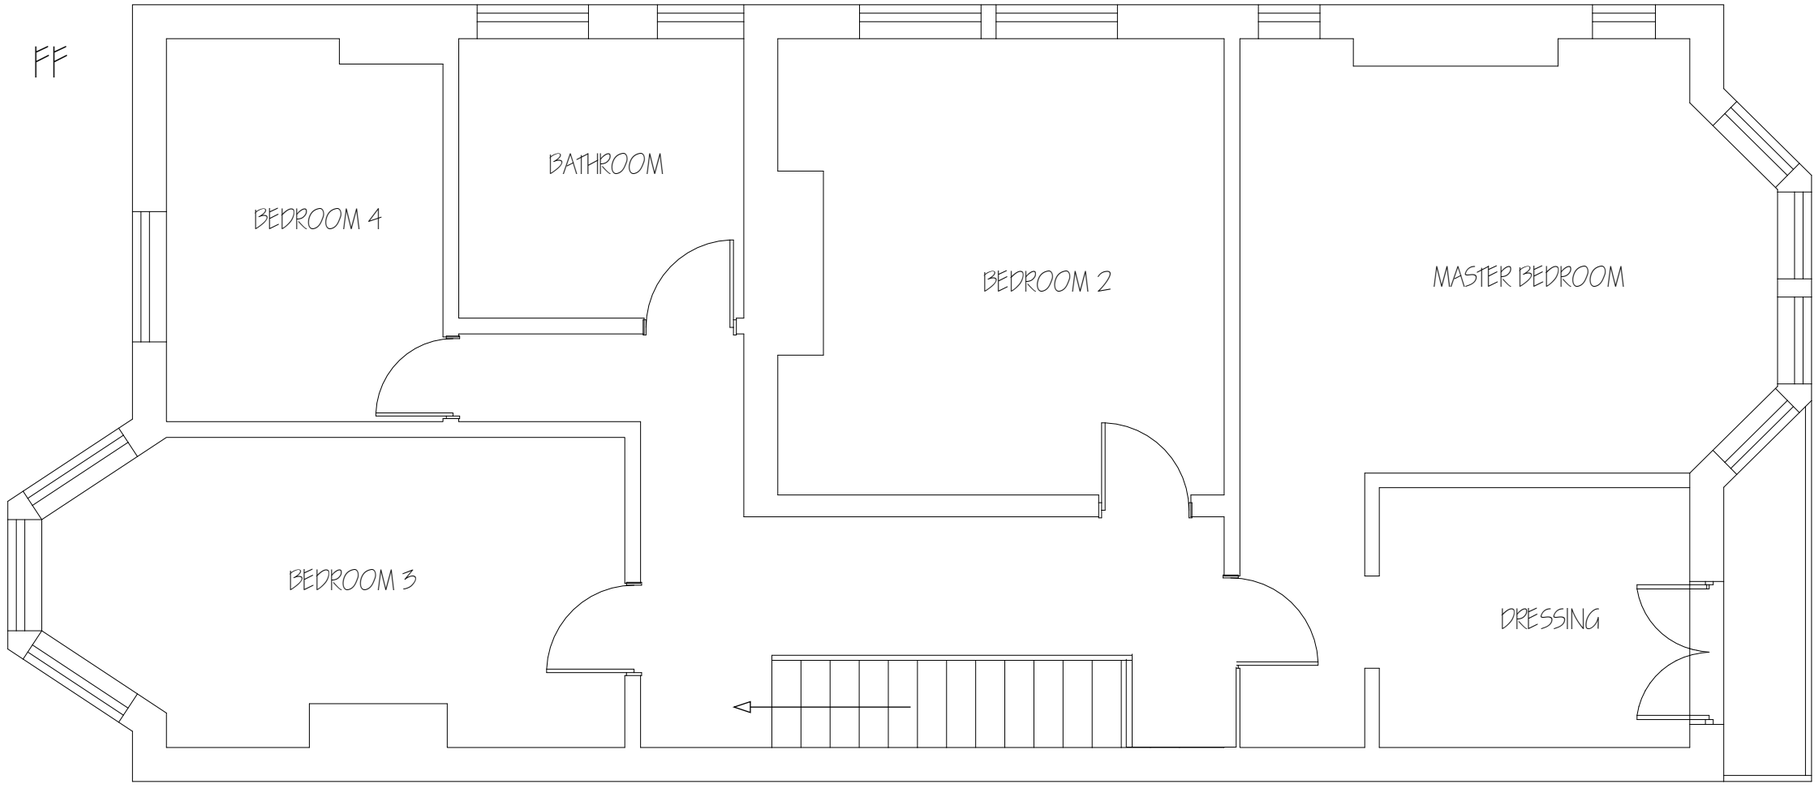

GF

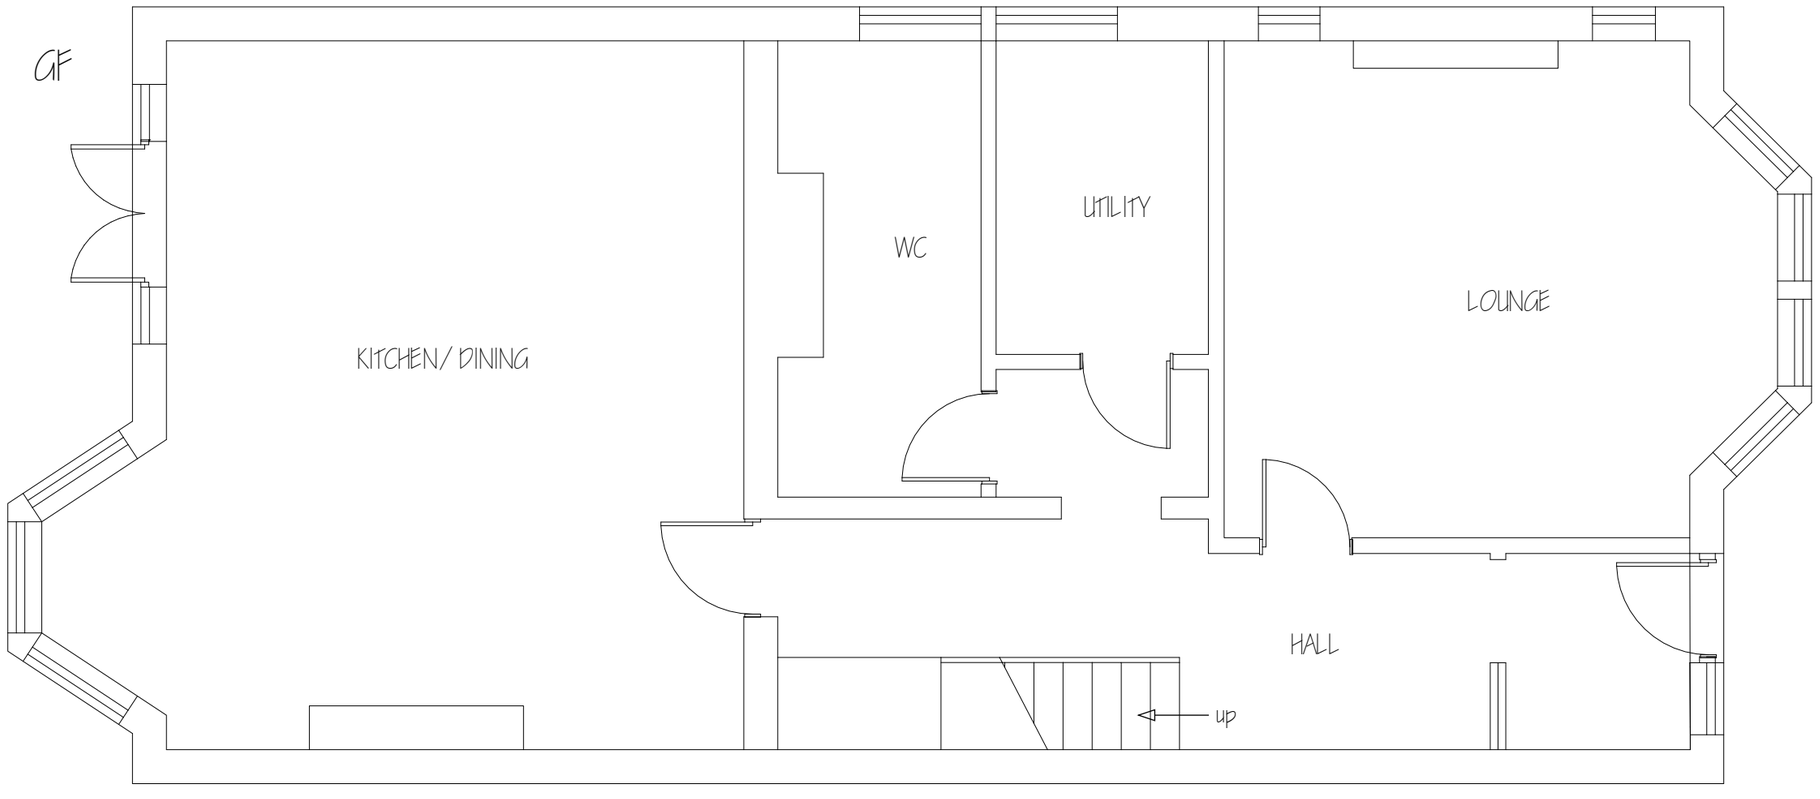

deadspace DESIGNS

CERTIFICATE OF LAWFUL DEVELOPMENT APPLICATION: EXISTING USE

45 CHURCH WALK
WORTHING
WEST SUSSEX
BN11 2LT

DRWG: EXISTING (CURRENT) LAYOUT

DATE: 15/04/2024

DRWG No: DS/WRIGHT/01 REV 1

SCALE: 1:50 @ A3

NOTES:
Property currently laid out as a 4 bedroom, single family dwelling
GF = 76.58m2
FF = 76.58m2

TOTAL GIA = 153.16m2

NO EXTERNAL CHANGES MADE

N

0 1 2 3m

SCALE 1:50 @ A3 PAPER SIZE