Proposed - Site Plan @ *1:200*

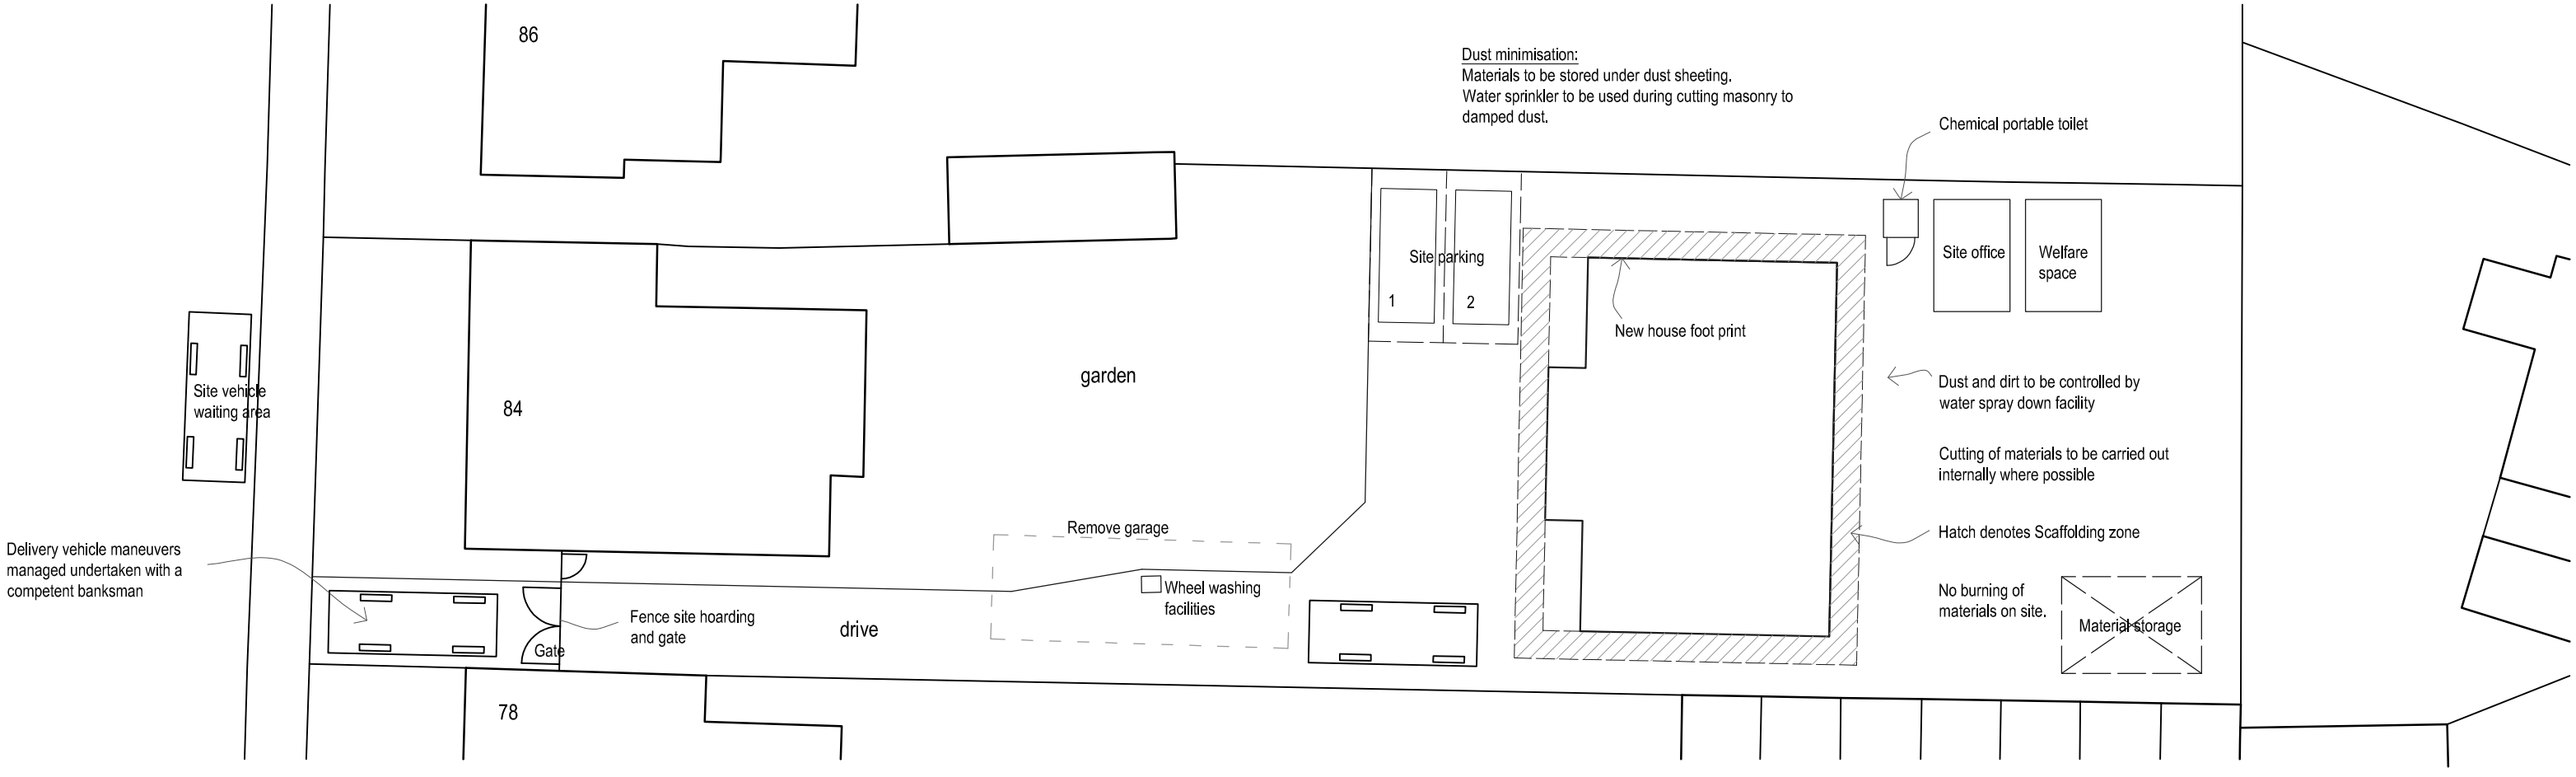

N

0 2 4 6 10m 20m

Scale 1:200

Rev	Description	Date
A	Dust dampening note added	08.10.20

Job Reference New House 84 Southview Road Southwick	Client Mr Karriqi
Drawing Title Site Works Plan	Drawing No / Rev ADC1235/09 A

Date	Scale	Dwg Size	Plot Style	Drawn	Checked
27.07.20	1:200	A3	ADCgreyscale	AD	AD

All dimensions to be checked on site and ~~do not scale from this drawing~~. This drawing should be approved by Local Authority Building Control or other appropriate checking authority prior to commencement of work. This drawing should not be reproduced without the prior consent of the author.

ADC Alistair Dodd Consulting
Architectural Services
72a Beaconsfield Road . Brighton . East Sussex . BN1 6DD
Tel: 01273 669466
Email: info@adcbrighton.co.uk
WWw.adcbrighton.com