ANNEX 4

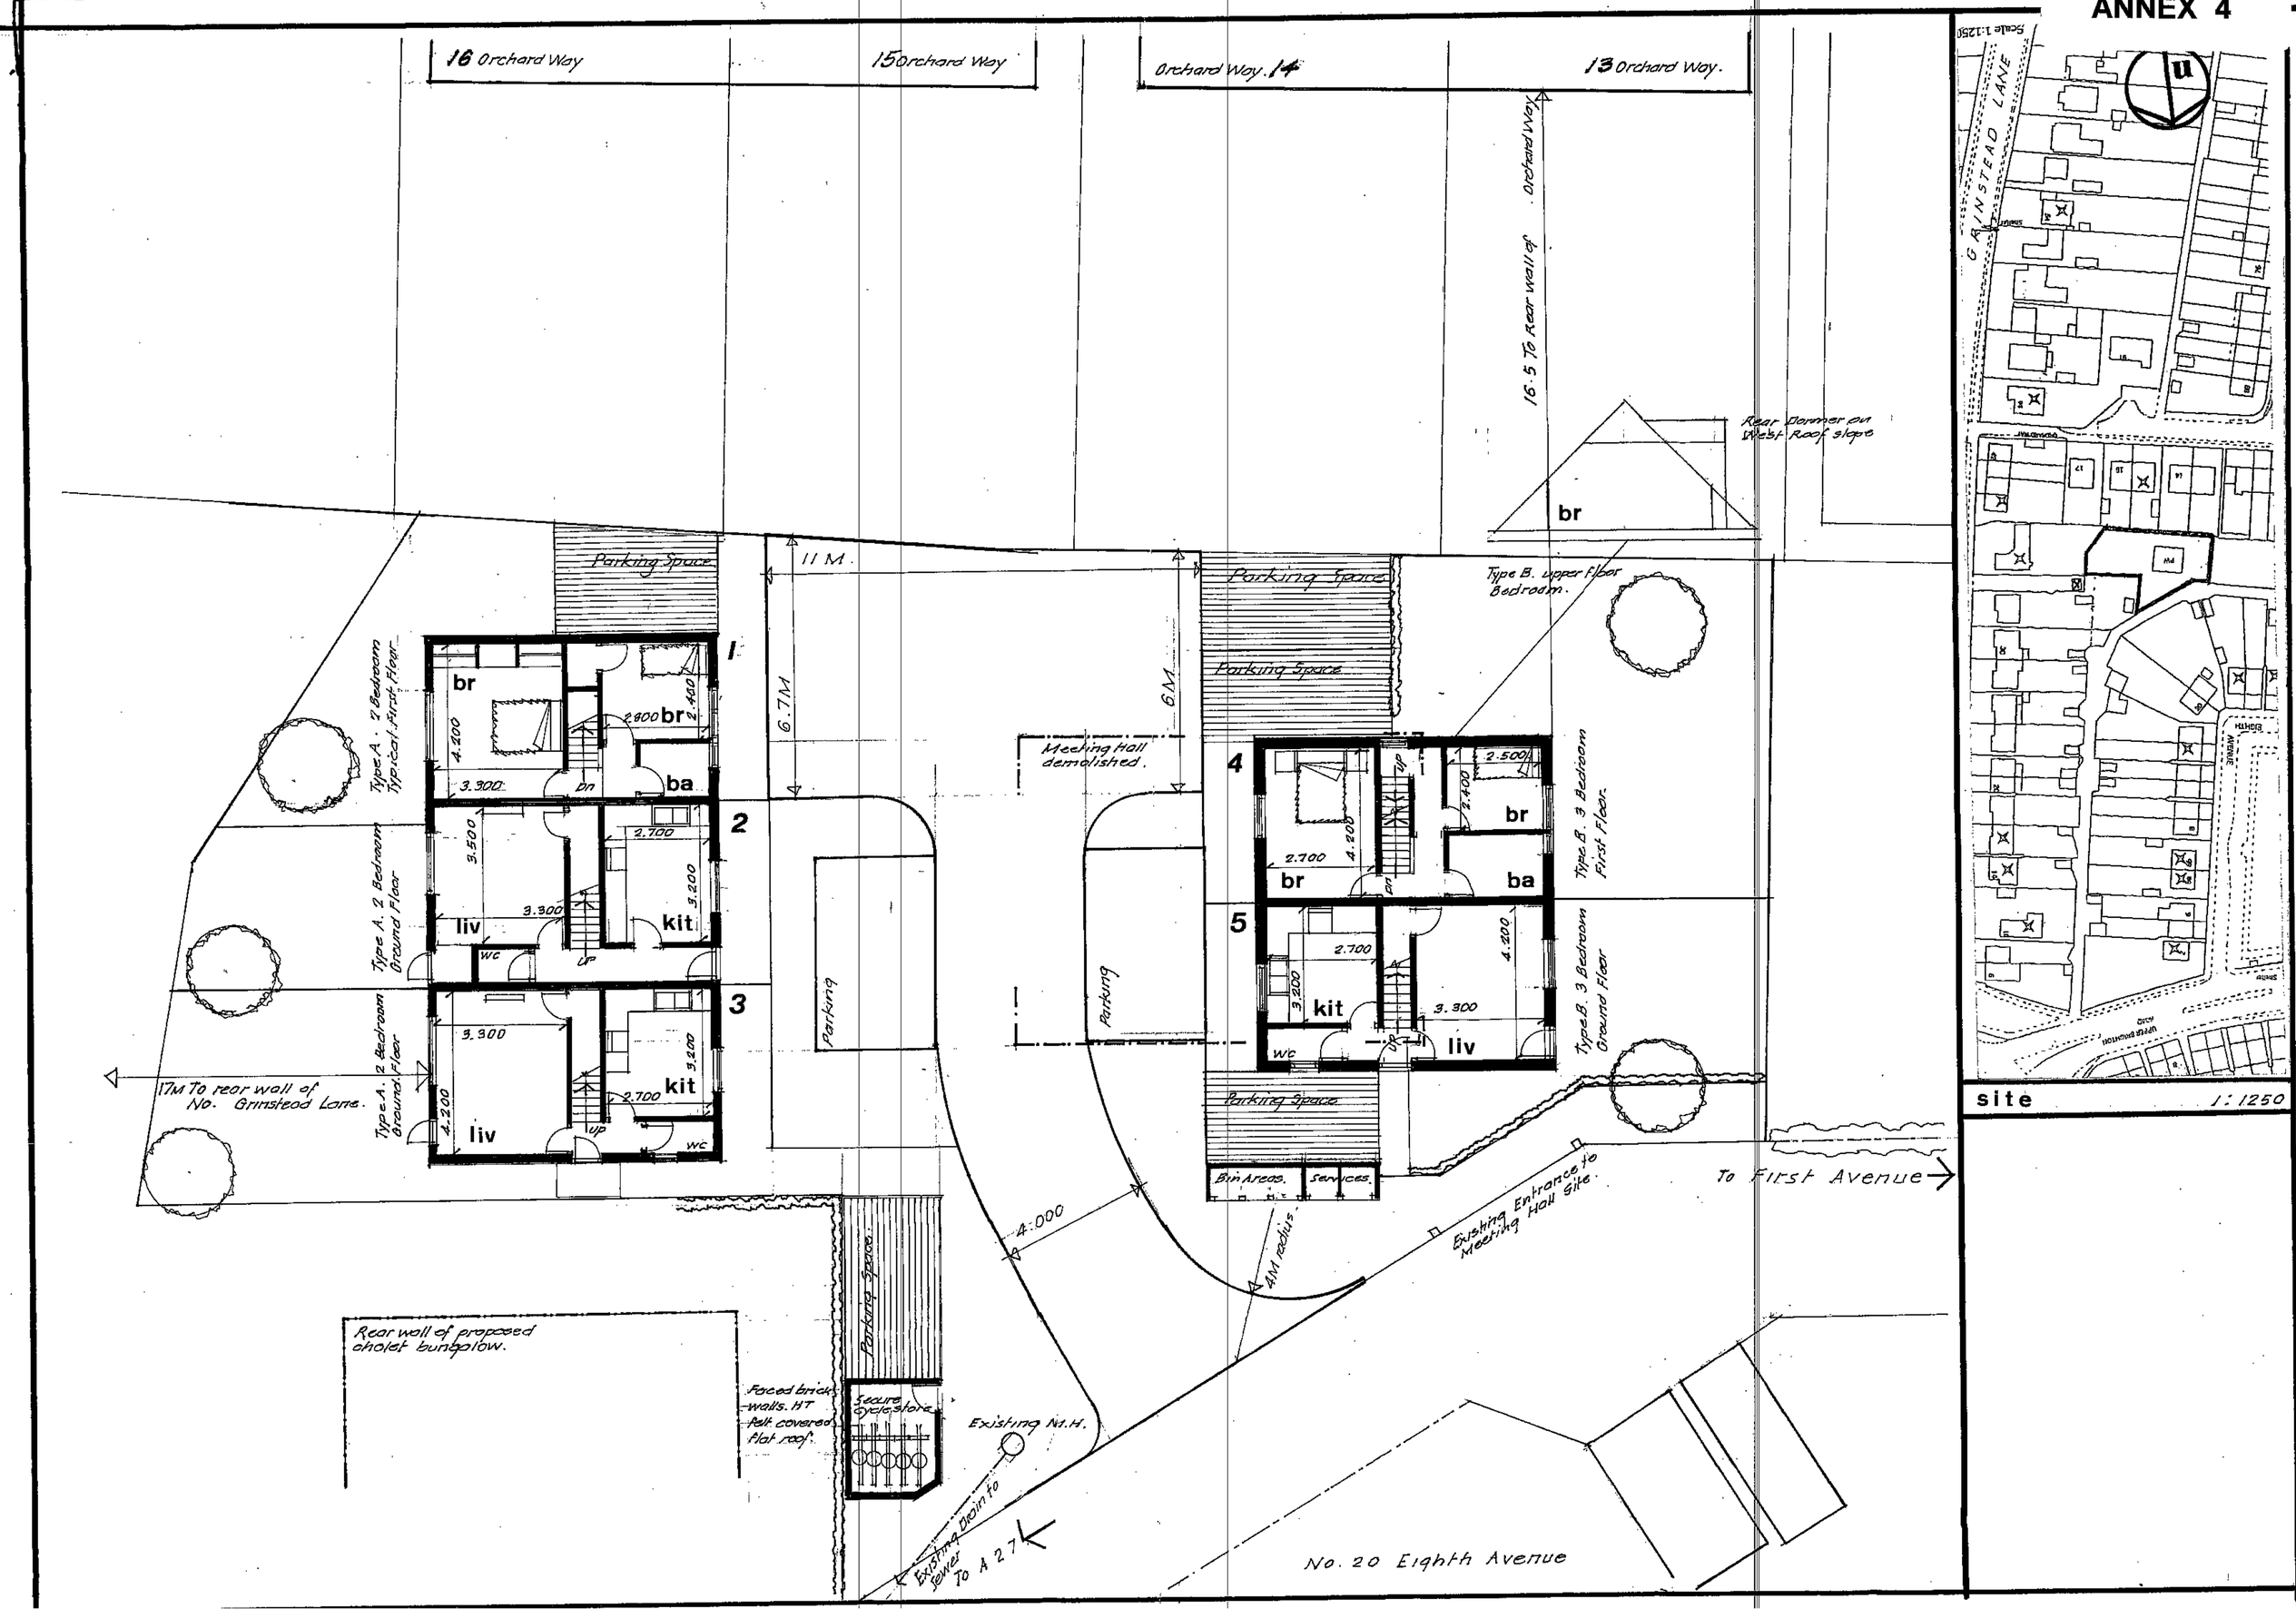

16 Orchard Way
15 Orchard Way
Orchard Way. 14
13 Orchard Way.
16.5 To Rear wall of Orchard Way
Rear Dormer on West Roof slope
br
Parking Space
11 M.
6.7M
6M
Type B. upper floor Bedroom.
Type A. 2 Bedroom Typical First Floor
Type A. 2 Bedroom Ground Floor
Type A. 2 Bedroom Ground Floor
Meeting Hall demolished.
Type B. 3 Bedroom First Floor.
Type B. 3 Bedroom Ground Floor
Parking
Parking Space
Bin Areas.
Services.
17M To rear wall of No. Grinstead Lane.
4.000
4M radius
Existing Entrance to Meeting Hall Site.
To First Avenue
Rear wall of proposed chalet bungalow.
Faced brick walls. HT felt covered flat roof.
Secure cyclestore
Existing M.H.
Existing Drain to Sewer
To A 27
No. 20 Eighth Avenue
GRINSTEAD LANE
site
1:1250