

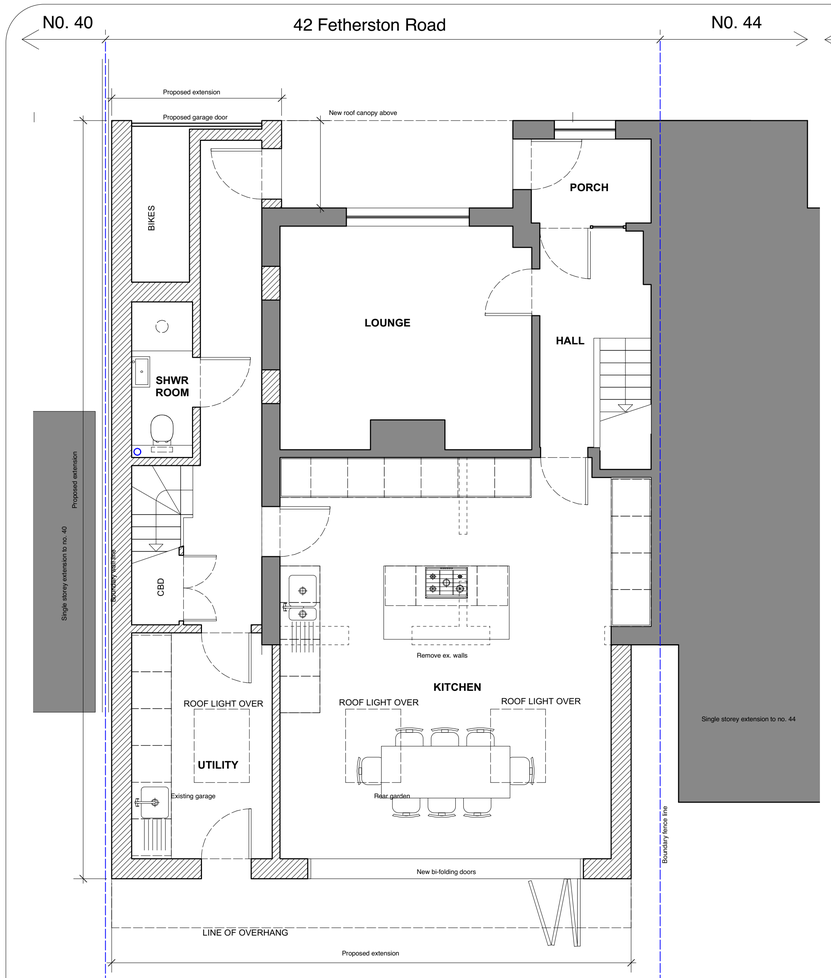



1 PROPOSED GROUND FLOOR PLAN
Scale - 1:50

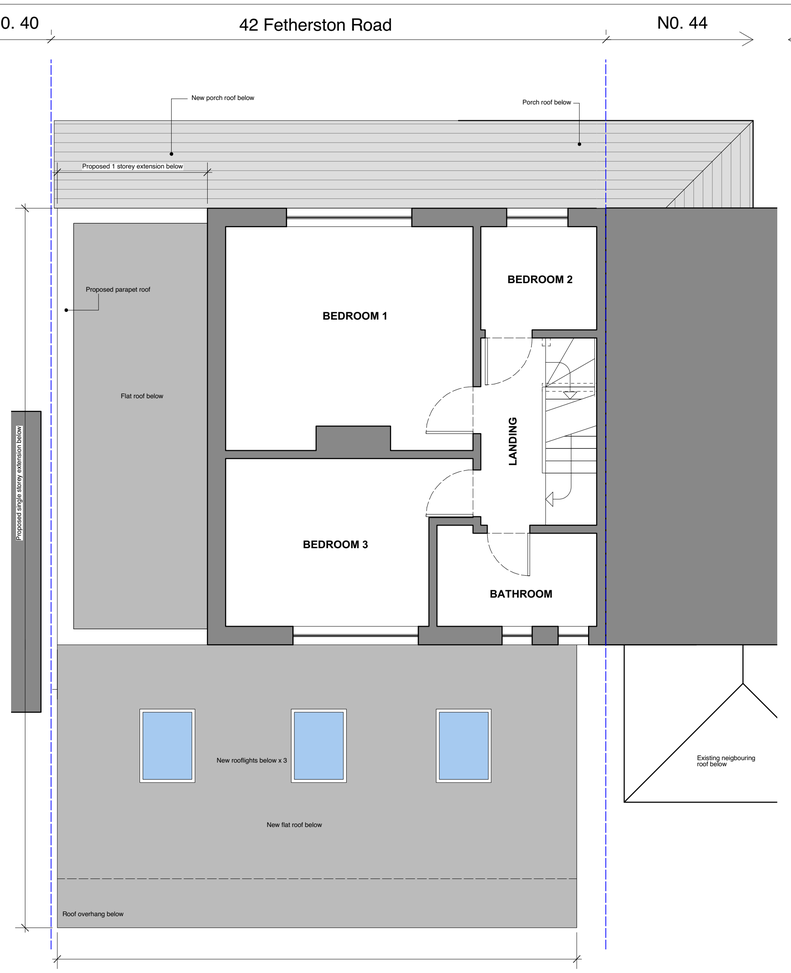


2 PROPOSED FIRST FLOOR PLAN
Scale - 1:50

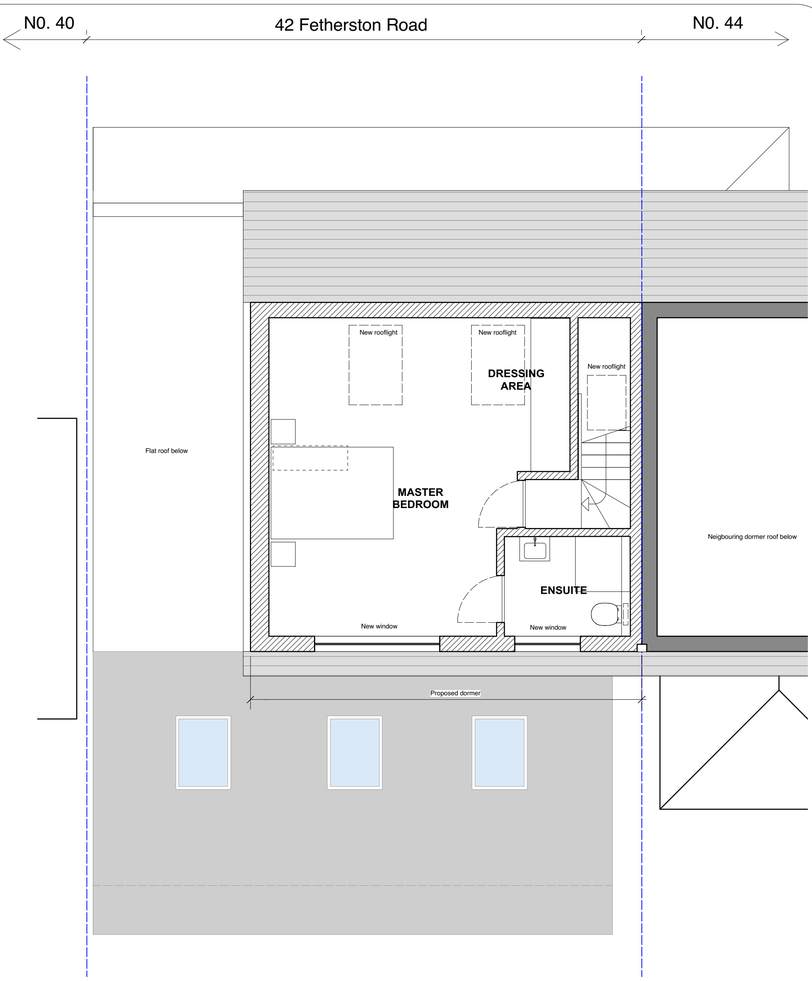


3 PROPOSED ROOF PLAN
Scale - 1:50

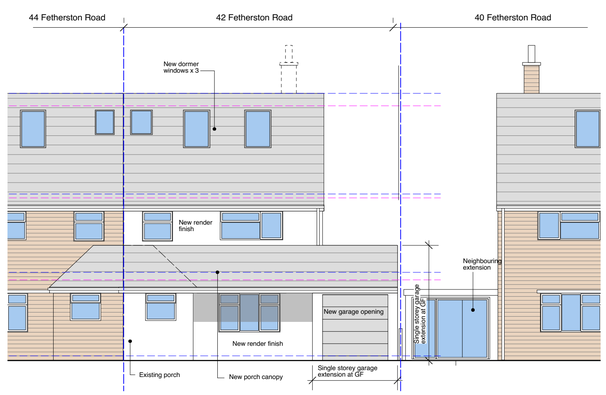

4 PROPOSED FRONT ELEVATION (North facing)
Scale - 1:100

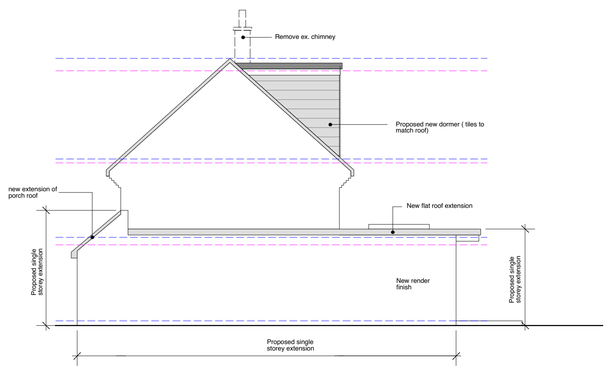

5 PROPOSED SIDE ELEVATION (West Facing)
Scale - 1:100

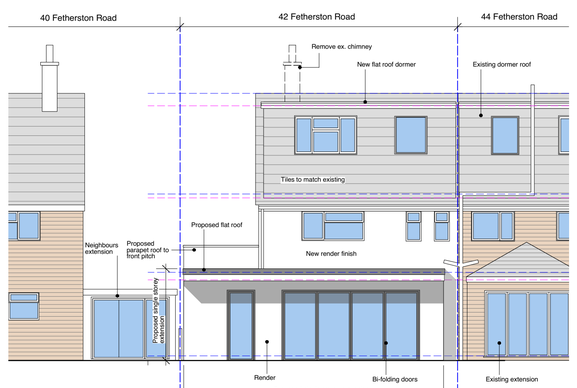

6 PROPOSED REAR ELEVATION (South Facing)
Scale - 1:100

SCALE 1:100

Scale 1:50

0m 1m 2m 3m 4m 5m

REVISION	DATE	COMMENT	BY
-	-	-	-

HAPA ARCHITECTS

Job Name
42 FETHERSTON ROAD, LANCING, BN15 9RH

Status: **PLANNING**

Drawing Title: **PROPOSED PLANS, ELEVATIONS AND BLOCK PLAN**

Date: **JULY '22**

Scale: **1:50, 100, 500 & 1250 @ A1**

Job Ref: **0000**

Drawing Number: **AL-200a**

© All rights reserved • Do not scale off drawing
All dimensions to be checked on site
Drawings prepared by HAPA ARCHITECTS LTD
www.hapa-architects.co.uk